THE TREATMENT ARCHITECTURE LTD.
11 WOODBERRY CRESCENT, LONDON N10 1PJ, UK
Email: thetreatment@mac.com
Landline: 020 8883 2503 Mobile: 07887 646505

PROJECT

# 156 GOLDHURST TERRACE LONDON NW6 3HP

DRAWING NAME

# 04 - EXISTING SECOND FLOOR PLAN

DRAWING Ref. NW63HP@Camden20032015

DRAWN : RCB

SHEET : A2

DATED : 24/03/15

| SCALE : | PROJ No. | REV. No. |
|---|---|---|
| 1/50 | NW63HP | 00 |

LEGEND

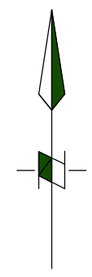

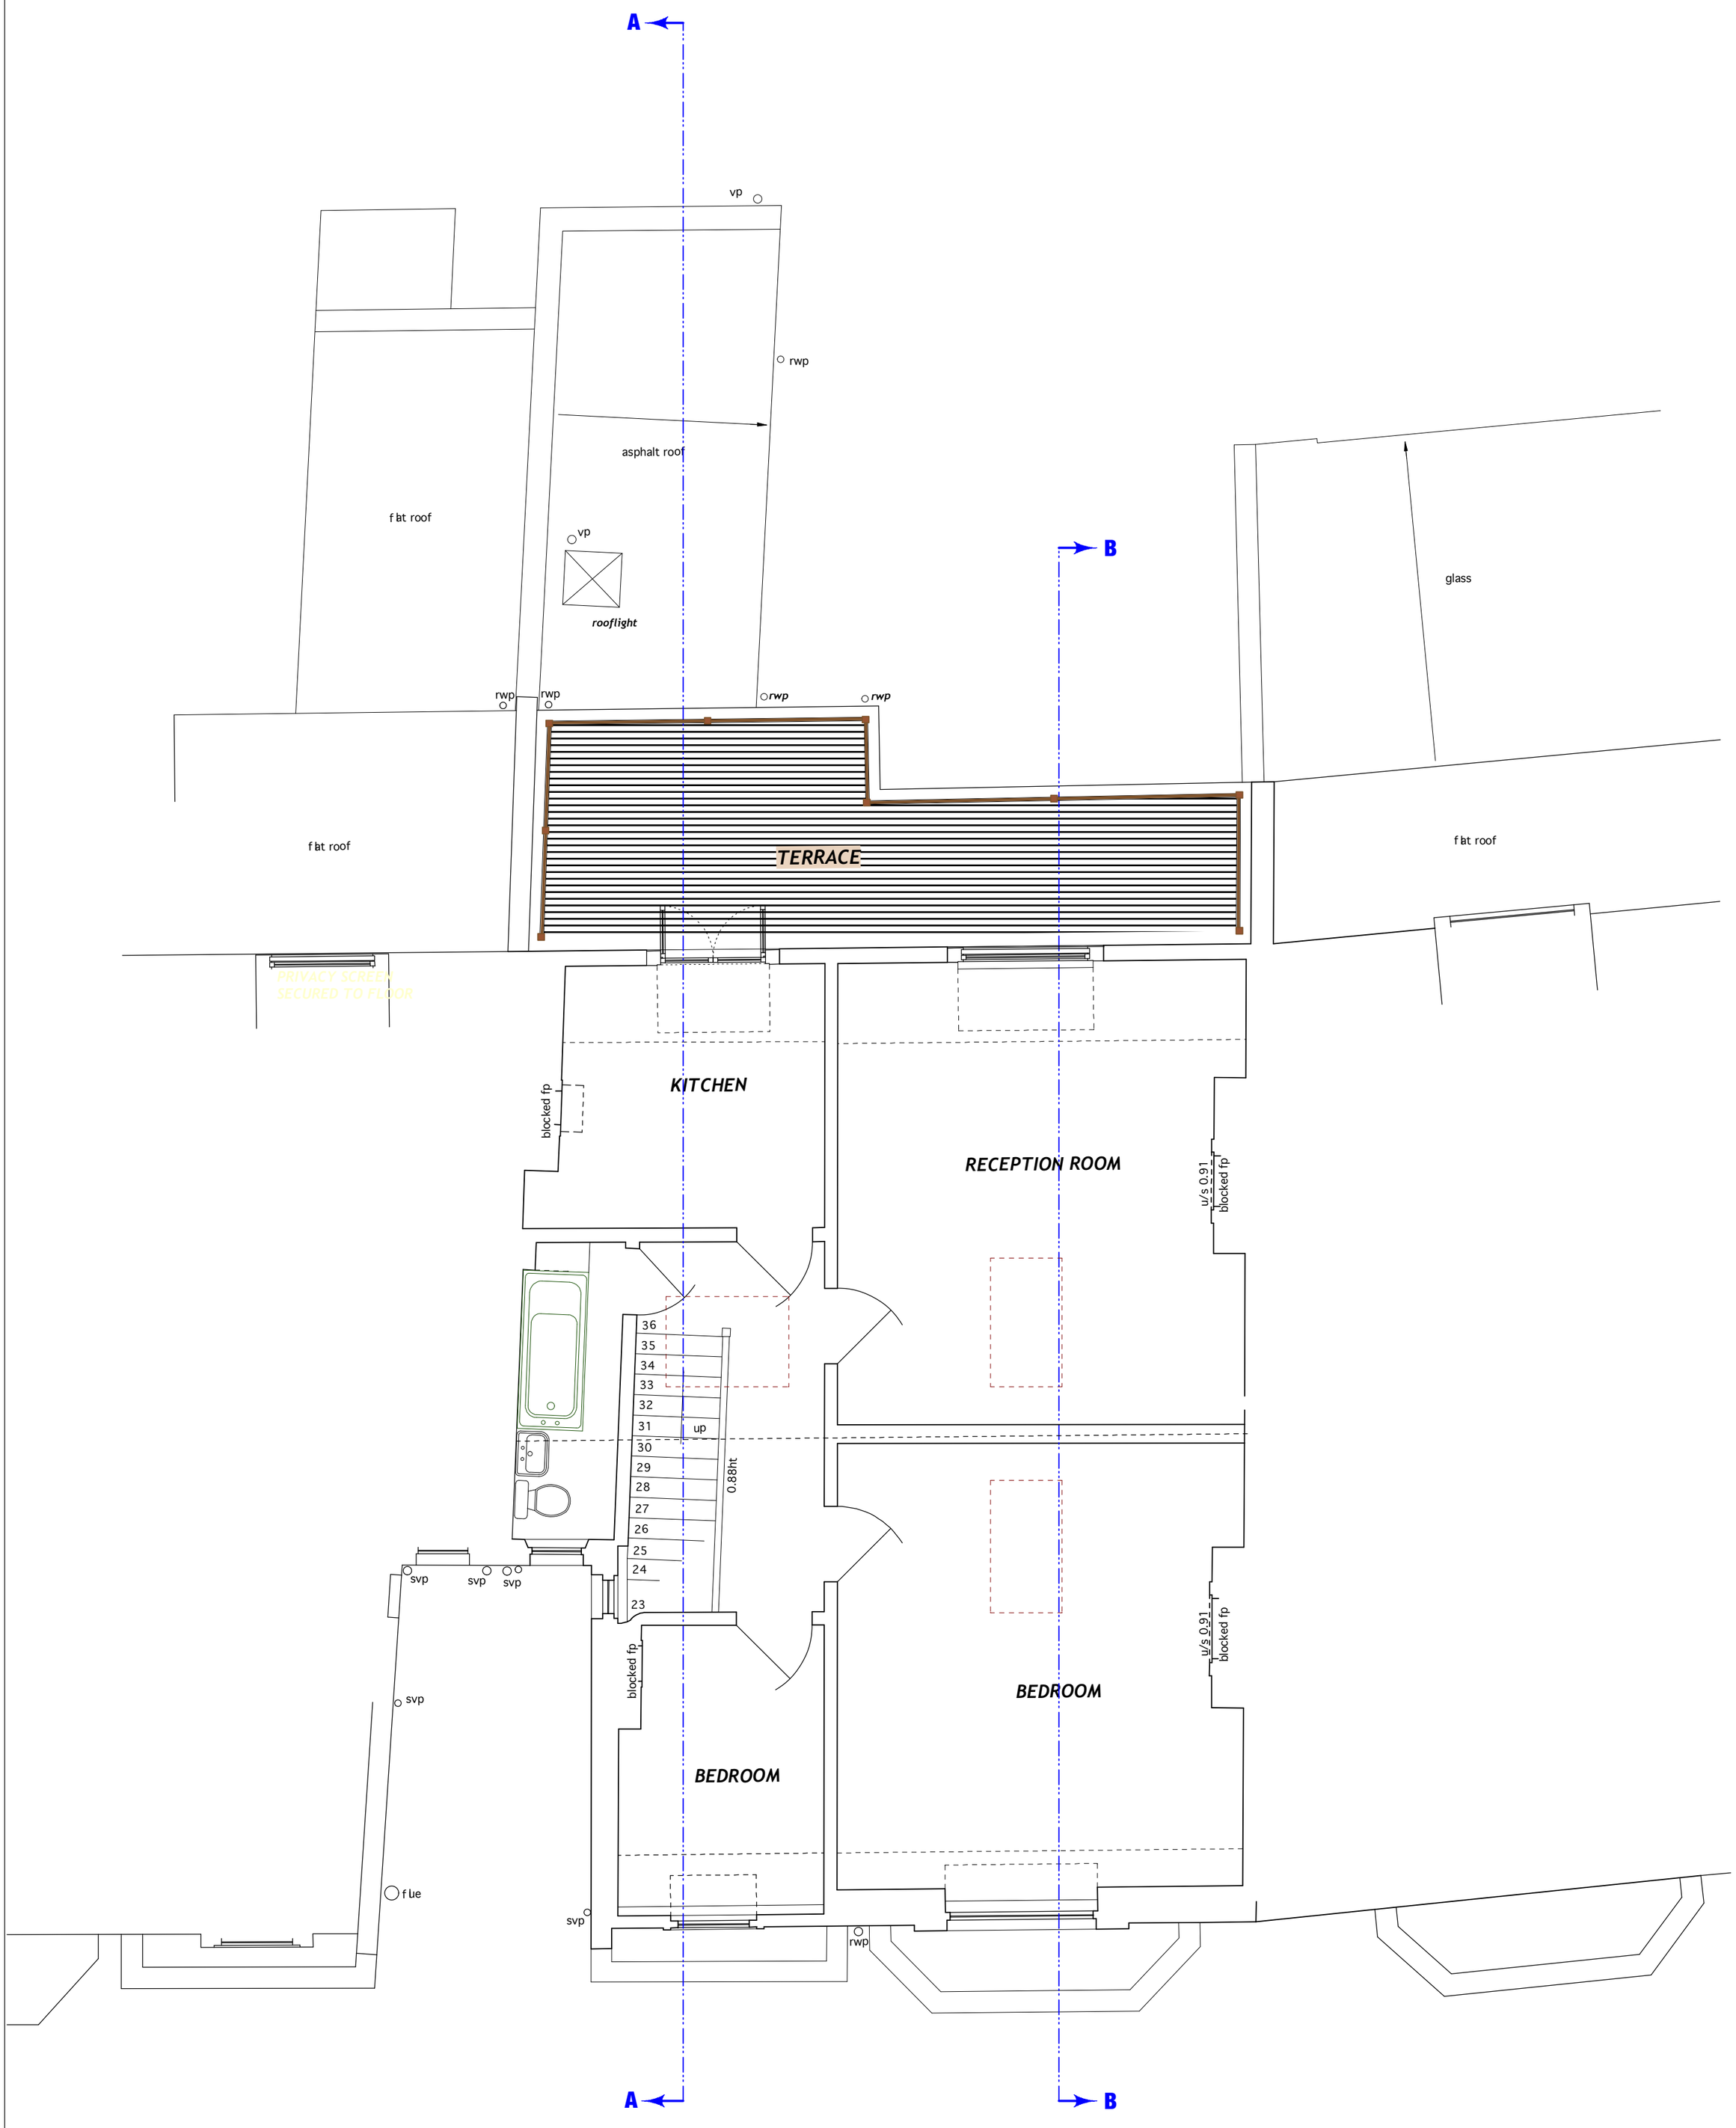


1.0 0.0 1.0 2.0 3.0 4.0 5.0 6.0 7.0

©2015 TREATMENT ARCHITECTURE LTD. This drawing is not to be scaled. All dimensions to be checked on site. NB. Survey on neighbouring properties is indicative from OS information and should be checked on-site.