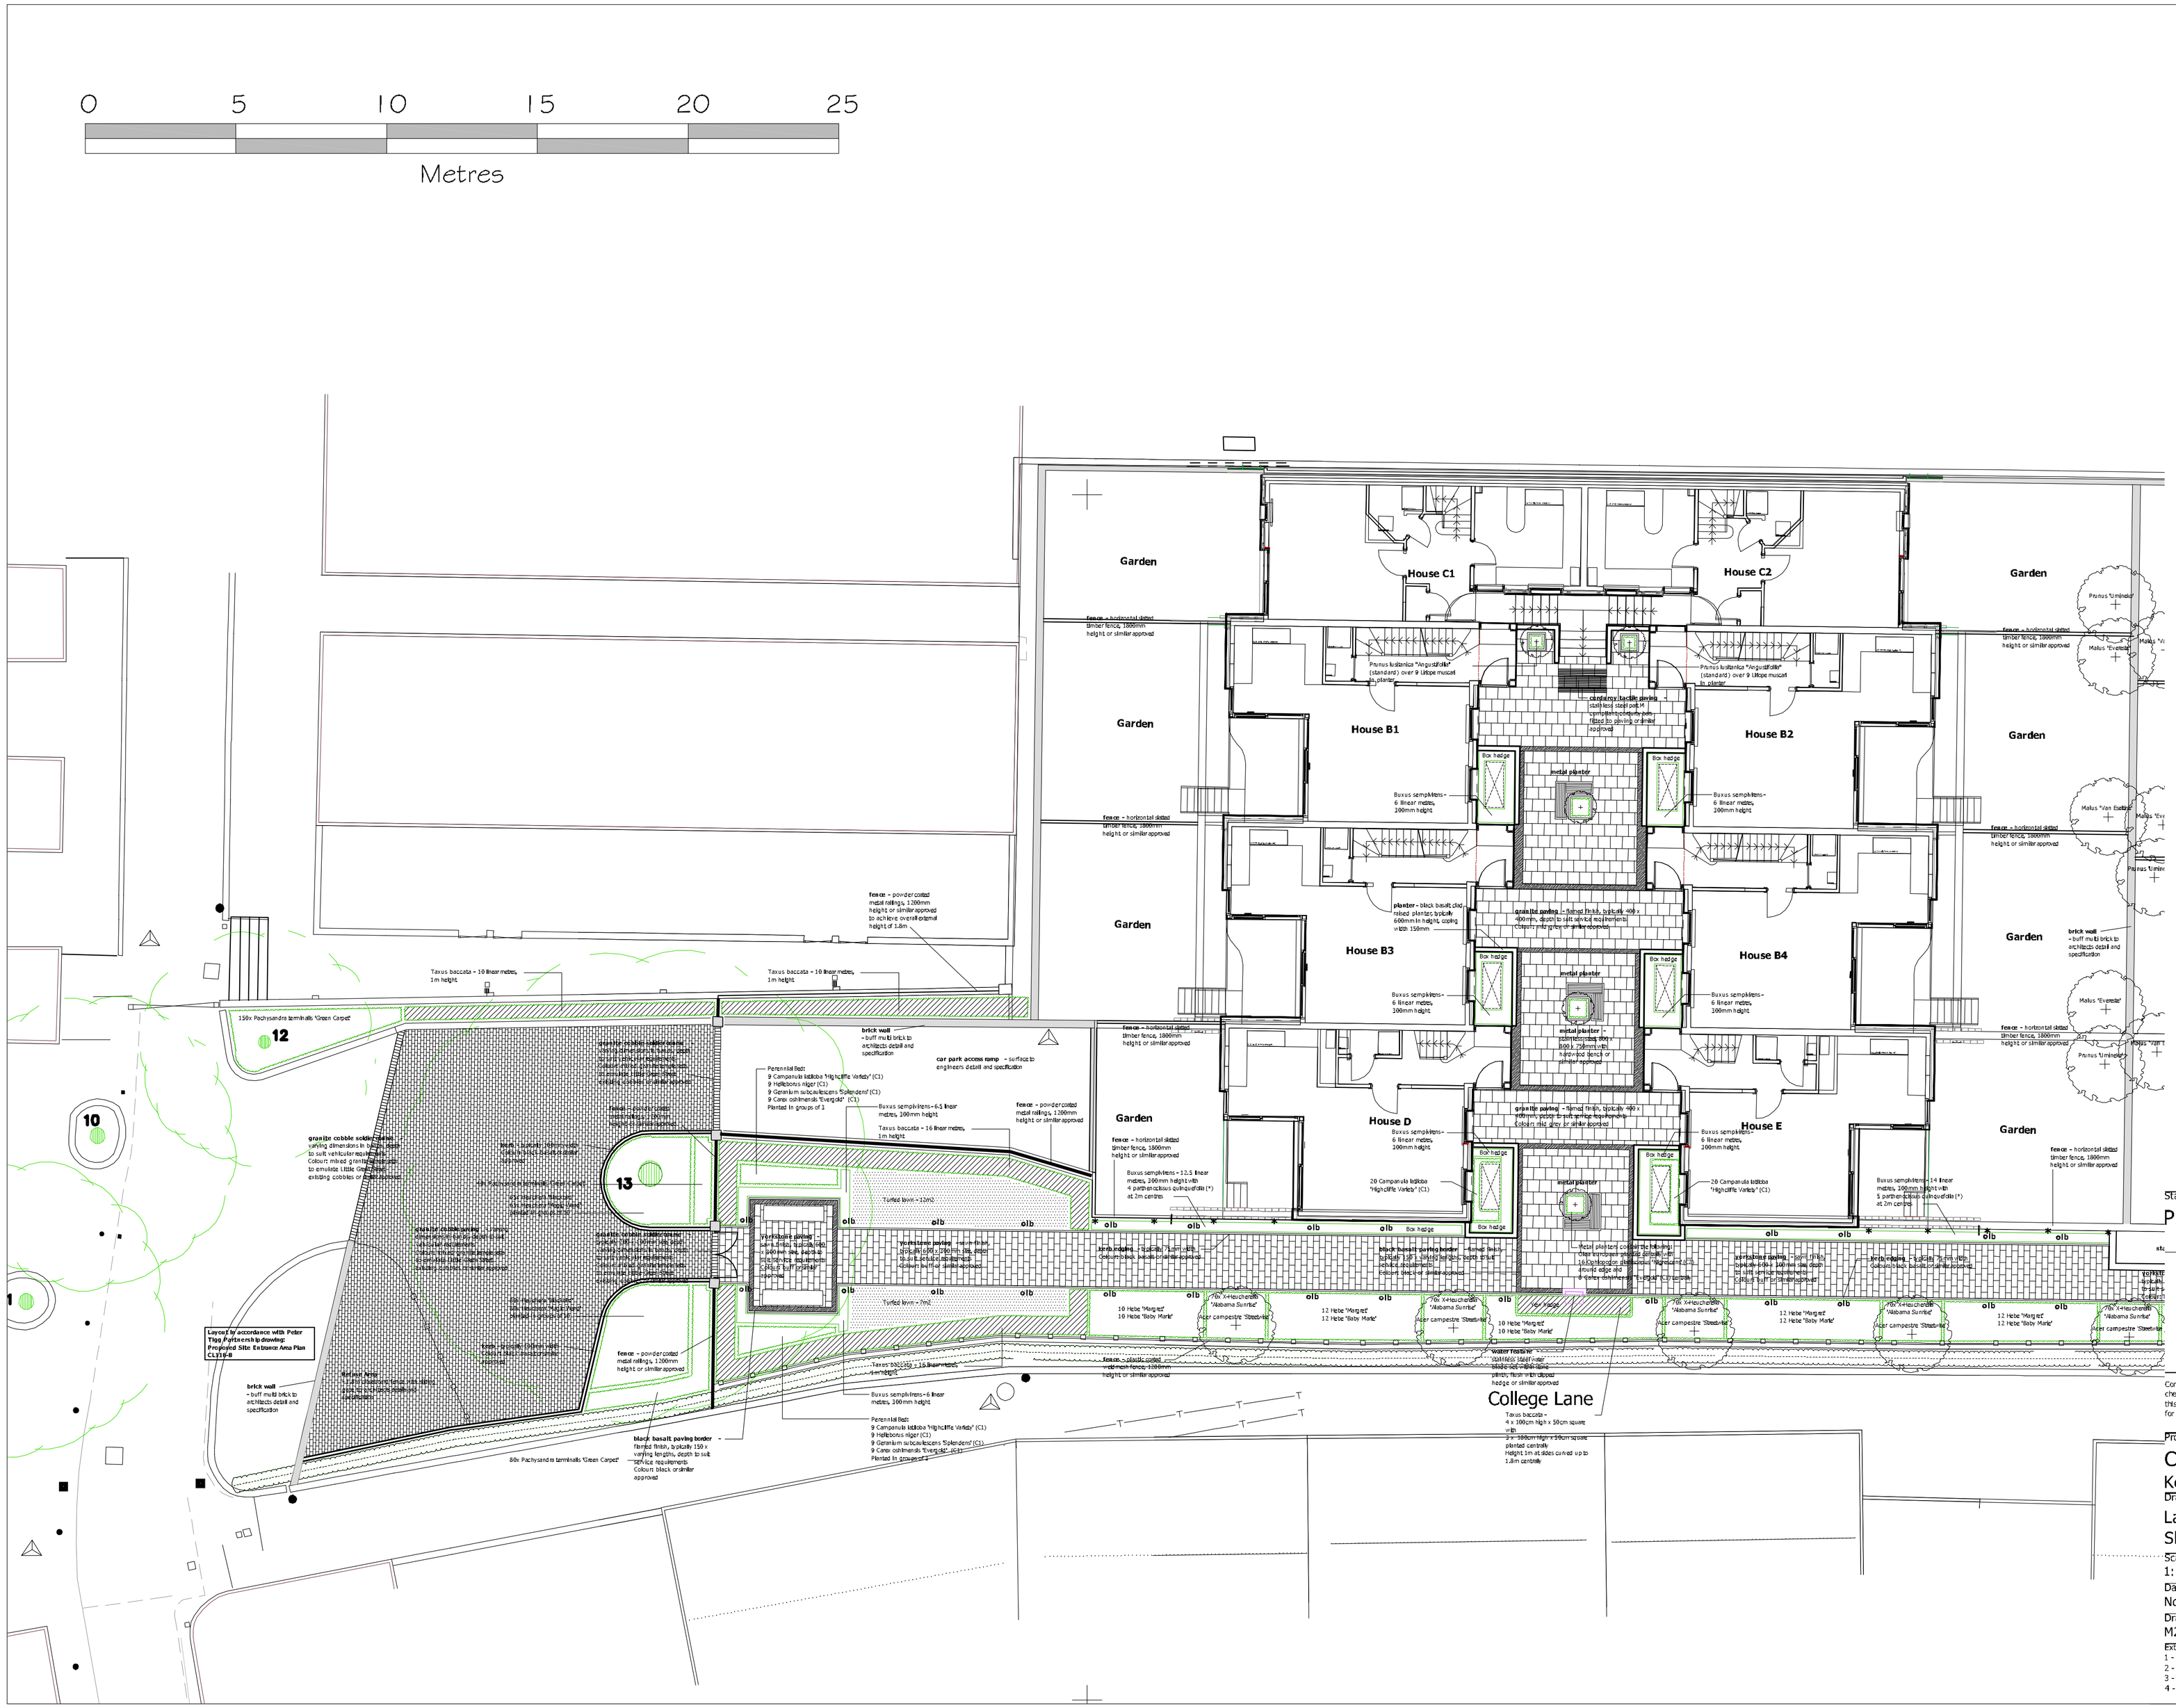
0 5 10 15 20 25
Metres
Garden
House C1
House C2
House B1
House B2
House B3
House B4
House D
House E
College Lane
N
Layout in accordance with Peter Tipp Partners hard drawing: Proposed Site Entrance Area Plan 13/10/14
brick wall - buff multi brick to architects detail and specification
fence - horizontal slatted timber fence, 1800mm height or similar approved
fence - powder coated metal railings, 1200mm height or similar approved
Taxus baccata - 10 linear metres, 1m height
150x Pachysandra terminalis 'Green Carpet'
80x Pachysandra terminalis 'Green Carpet'
granite cobble soldier course
Turfed lawn - 12m2
Turfed lawn - 7m2
Box hedge
metal planter
Buxus sempervirens - 6 linear metres, 200mm height
Prunus lusitanica "Angustifolia" (standard) over 9 Liriope muscari in planter
Malus "Evereste"
Malus "Van Eseltine"
Prunus "Umineko"
Hebe "Margret"
Hebe "Baby Marie"
Nandina domestica "Alabama Sunrise"
Acer campestre "Streetwise"
Hebe x4 Heuchera "Alabama Sunrise"
Hebe x4 Heuchera "Alabama Sunrise"
Hebe x4 Heuchera "Alabama Sunr