This drawing shall not be scaled. Work from the dimensions shown in the drawing or given in relevant specifications

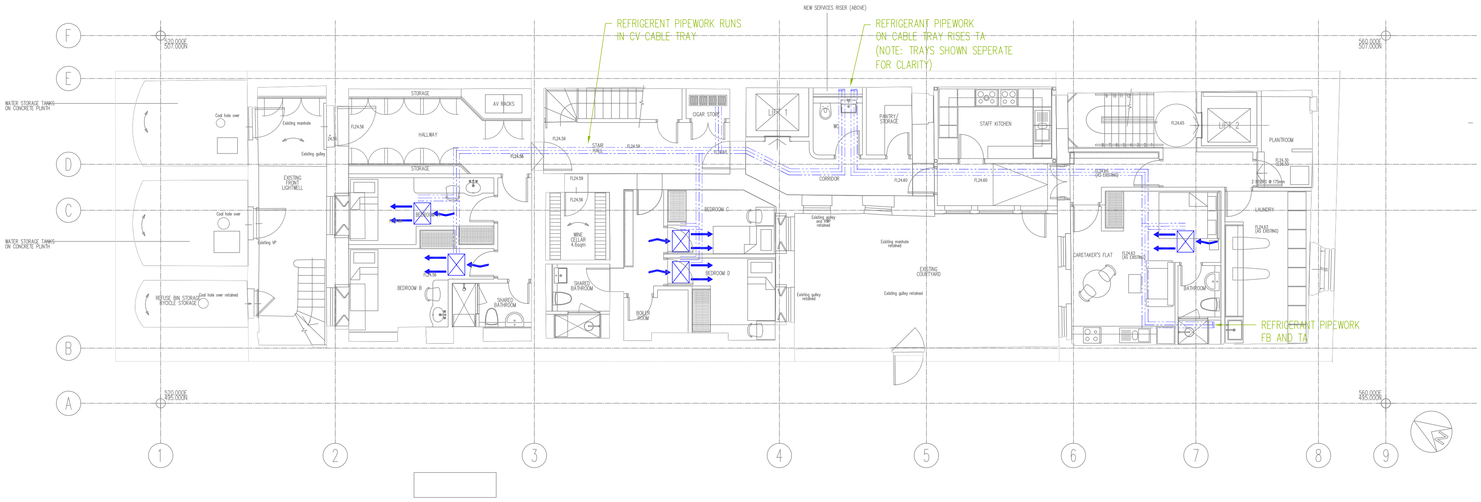

KEY

- SLIMLINE CEILING CONCEALED FAN COIL UNIT
- VERTICAL CONCEALED FAN COIL UNIT WITHIN JOINERY (LOW LEVEL RETURN AIR HIGH LEVEL DISCHARGE)
- REFRIGERANT PIPEWORK IN CEILING JOIST ZONE
- REFRIGERANT PIPEWORK IN FLOOR JOIST ZONE

CDM Pre-Construction Information

The following information is provided in pursuance of Regulations 11 (6) of the CDM Regulations 2007:

NOTES:

1. The drawing does not necessarily show all the information needed to interpret the design intent or the construction details.
2. The drawing contains information from more than one source and must be read in conjunction with all relevant specifications.
3. Any apparent drafting errors and differences between other drawings and specifications shall be brought to our attention.
4. Xref Reference - BDP Dwg No. P2005698(15)AP021 _ Rev D

Index	Description	Drawn & Chk by	Rev'd by	Date
C	NOTATION UPDATED FOLLOWING COMMENTS	TS	TW	JUN'15
B	XREF UPDATED	TS	TW	JUN'15
A	PLANNING ISSUE	PC	MJ	AUG 13

Revisions

Architect

BDP.

Client

PLANNING

HOARE LEA
www.hoarelea.com
BIRMINGHAM
BRISTOL
CAMBRIDGE
CARDIFF
ISLE of MAN
LEEDS
LONDON
MANCHESTER
OXFORD
PLYMOUTH
POOLE

Project Title

42 BEDFORD SQUARE
LONDON

Drawing Title

Basment Level
Comfort Cooling Layout

Project No	Drawn & Checked by	Reviewed by
26/01045	PM	MJ
Date	**Scale**	**Issuing Office**
May 13	1:100@ A1	Cambridge

DRAWING NUMBER

Project Code	Orig.	Zone	Level	Type	Role	Class.	Number	Rev.
2601045	HL	XX	B0	SK	M	550	0015	C

CAD ORIGINAL - NOT TO BE MODIFIED BY HAND

Copyright - This drawing and the designs it represents are the property of Hoare Lea and shall not be copied, circulated or issued other than is necessary to fulfil contractual requirements of the project.

X:\Drawings\0307753 - 42 Bedford Square\003 MECHANICAL\Consented Scheme - Mechanical\2601045-HL-XX-B0-M-550-0015.dwg , woodmant , 06:11:15 | 16:06:13 <002>