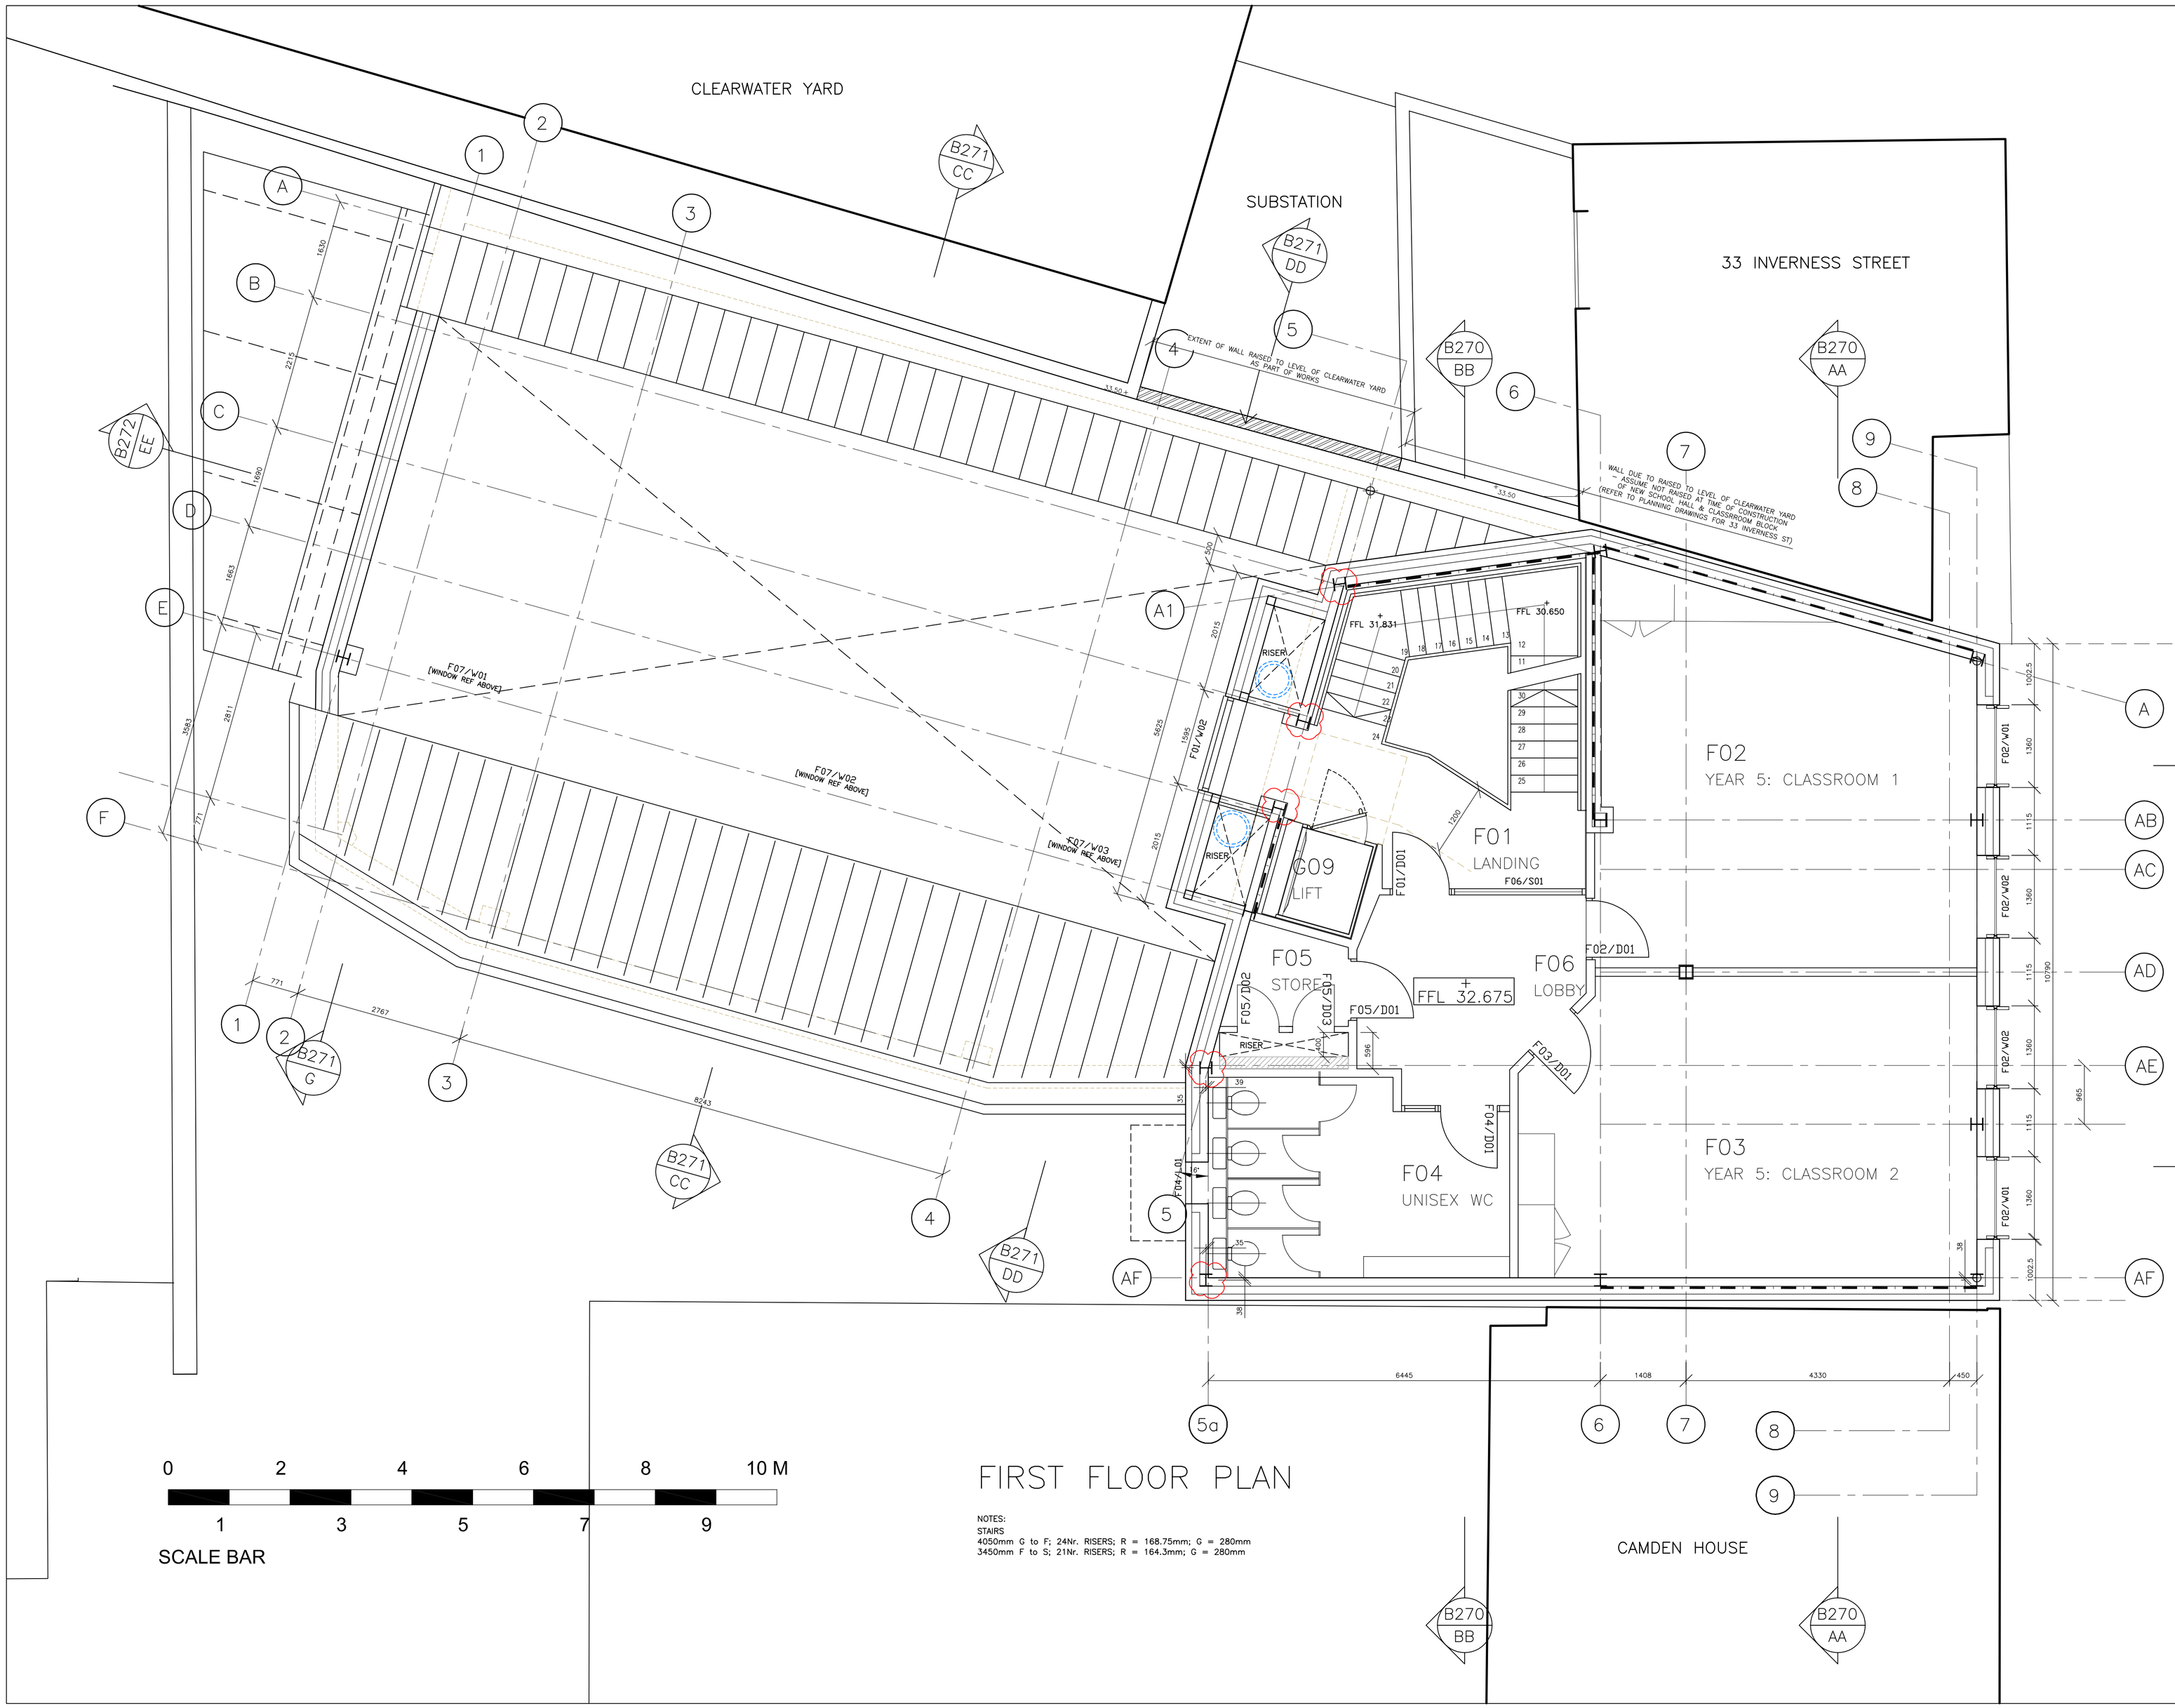

NOTES:
STAIRS
4050mm G to F; 24Nr. RISERS; R = 168.75mm; G = 280mm
3450mm F to S; 21Nr. RISERS; R = 164.3mm; G = 280mm

Revisions

ISSUED FOR BILLING NJB	A	02.10.14
GUTTERLINE AMENDED ISSUED FOR BILLING NJB	B	13.10.14
COLUMNS ON GRID A1 ALIGNED TO STR. ENG. INFORMATION ISSUED FOR BILLING NJB	C	NYI
ISSUED FOR TENDER Date 08.12.14 Checked CD		
NOTES TO SHOW AREA OF SEPARATING WALL TO BE RAISED AS PART OF WORKS AMENDED CD	D	18.03.15
STEEL POSITIONS UPDATED TO STRUCT ENGINEERS REQUIREMENTS. JFA ISSUED FOR CONSTRUCTION YK	E	28.04.15
ISSUED FOR CONSTRUCTION Date 28.04.15 Checked CD		
DEPTH OF RISER INCREASED TO ACCOMMODATE BEAM CD	F	12.06.15

Note
Do not scale from this drawing.
All dimensions to be checked on site.
Report any discrepancies to the Architect.

2684 B211 F

THE CAVENDISH SCHOOL
NEW HALL AND CLASSROOM BLOCK

GENERAL ARRANGEMENT
FIRST FLOOR PLAN
PROPOSED

Scale 1:50@A1	Checked
Date SEP 14	Drawn AB

BH&M
BARNSLEY HEWETT & MALLINSON
CHARTERED ARCHITECTS
1 White Hart Lane, London SW13 0RA
Telephone: 0181 878 4667 Fax: 0181 878 8907
e-mail mail@bhmltd.co.uk http://www.bhmltd.co.uk