C110.1

ROOF DETAILS: PLANT ROOM/ VENTED ROOFLIGHT #1

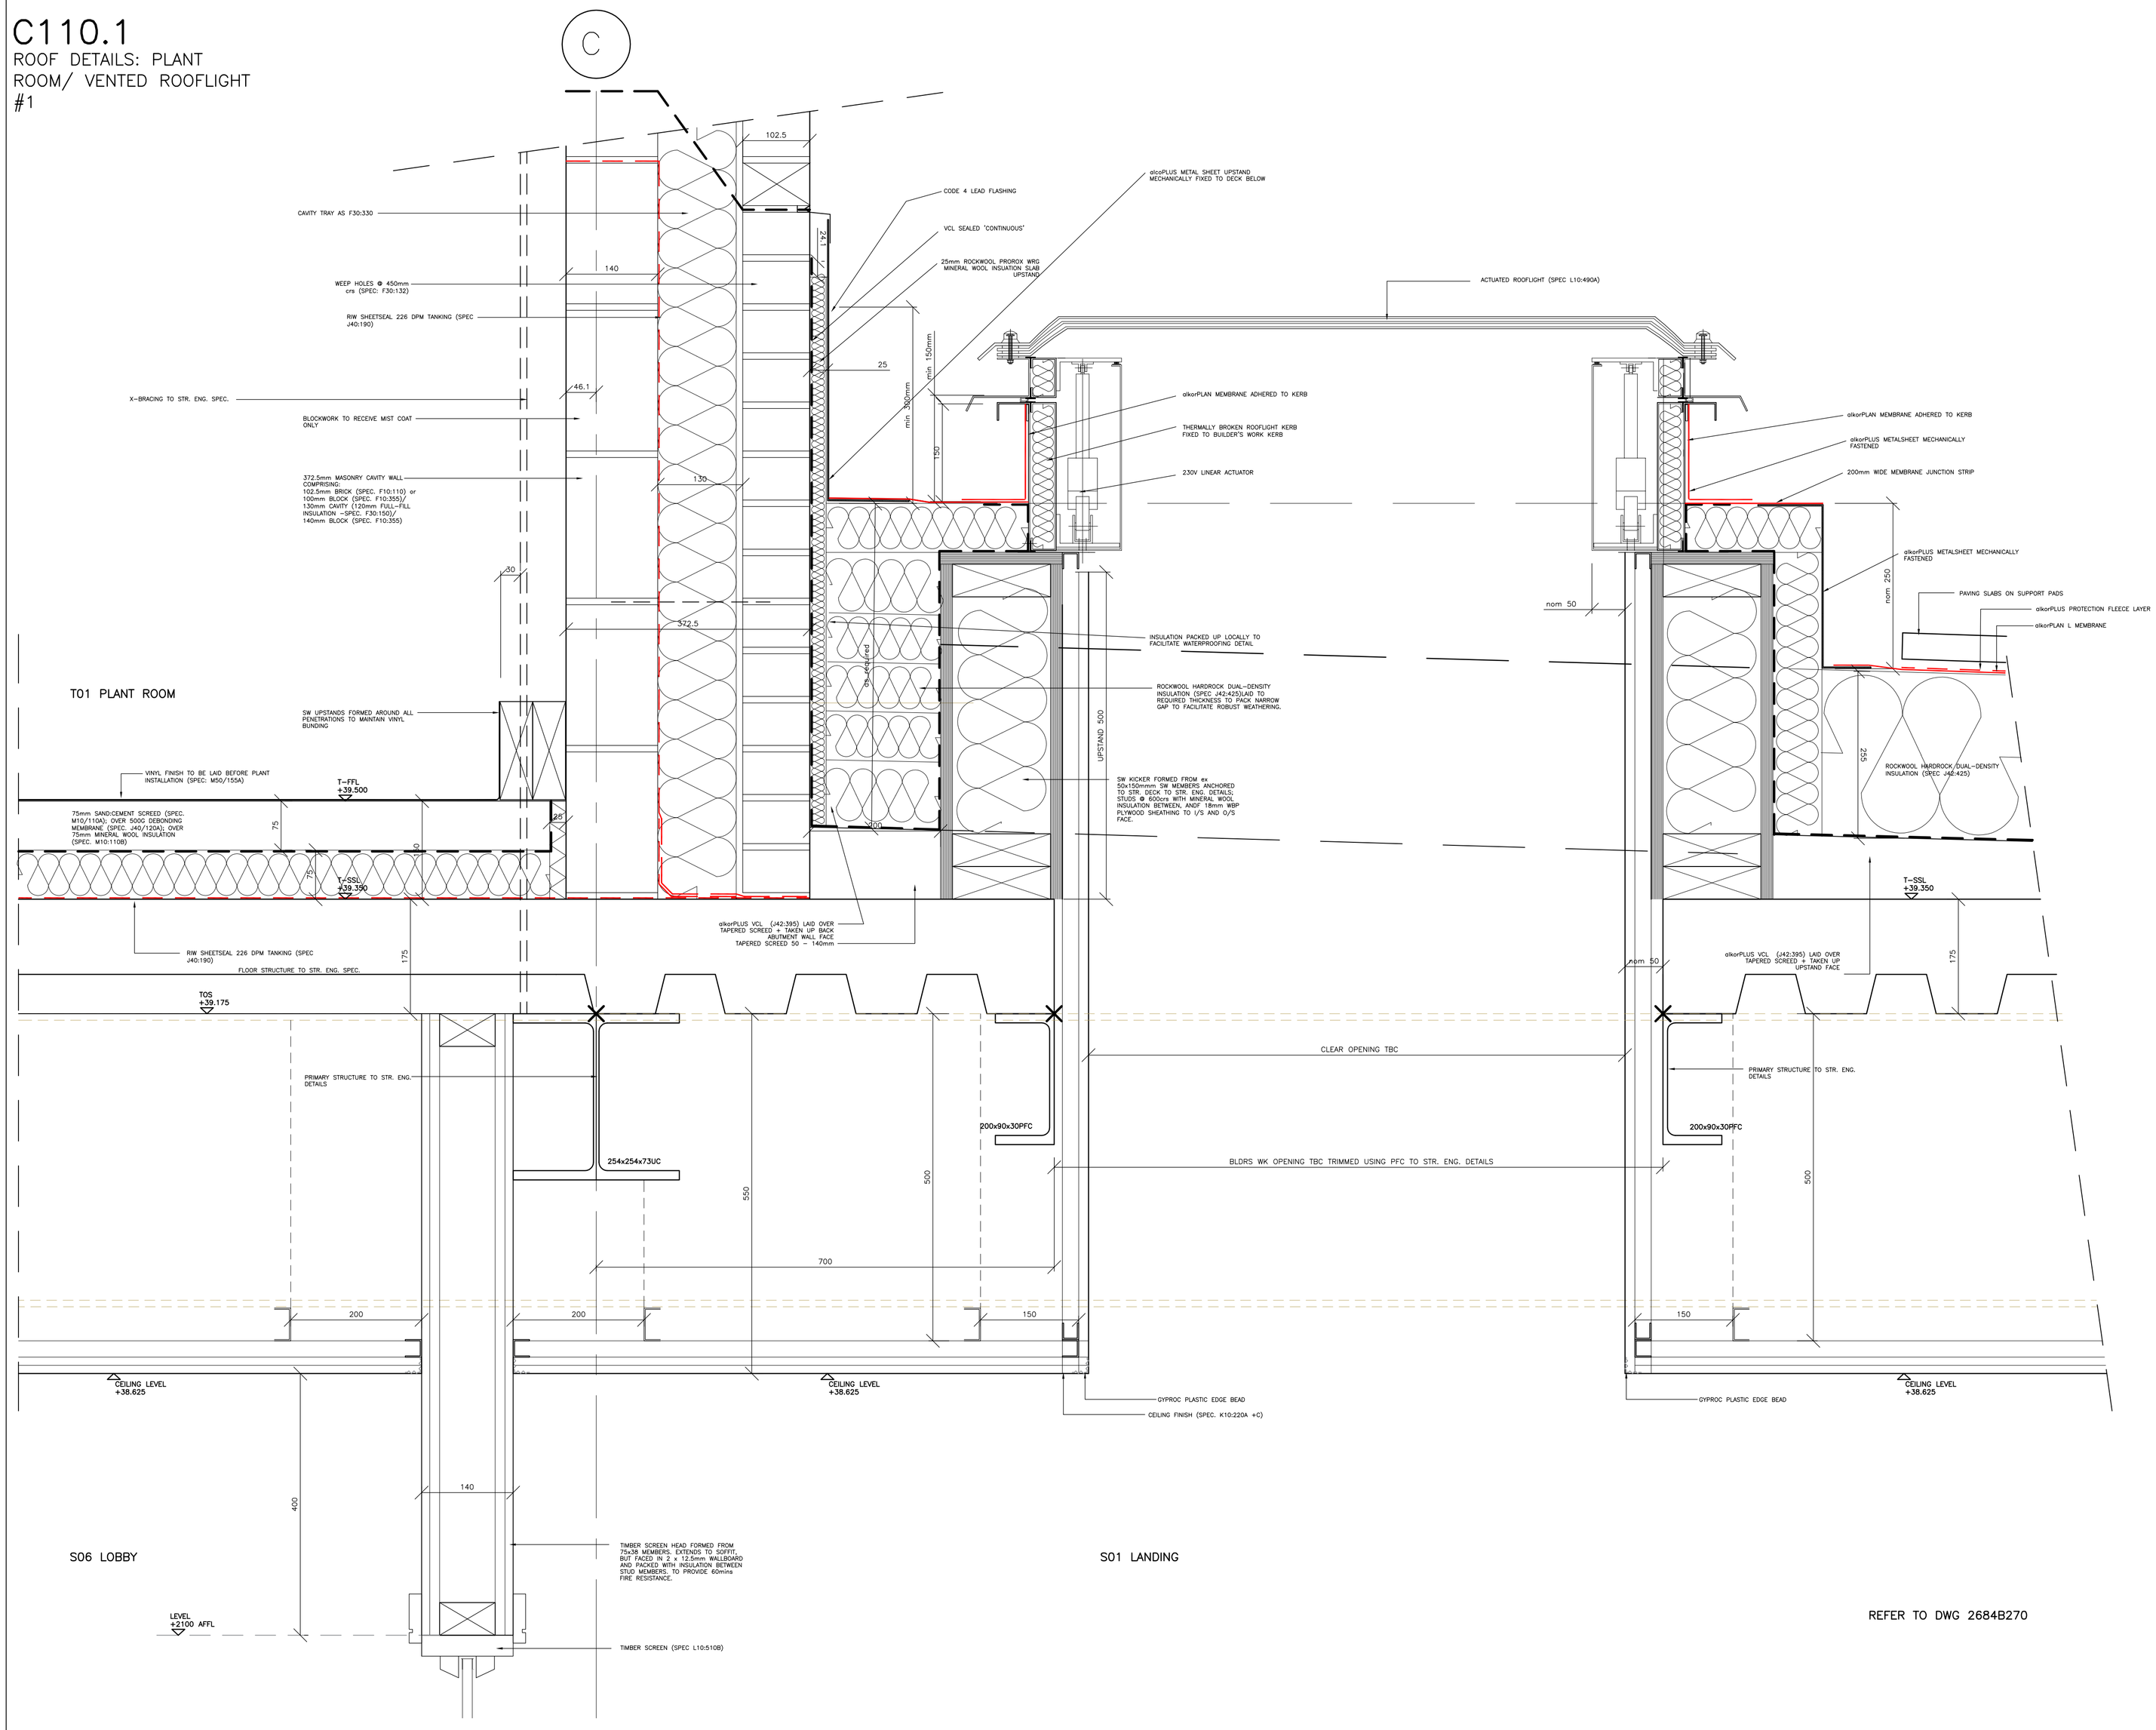

REFER TO DWG 2684B270

Revisions

ISSUED FOR BILLING NJB	A 02.10.14
DPM NOTATION AMENDED; ISSUED FOR BILLING NJB	B 13.10.14
ISSUED FOR TENDER Date 08.12.14 Checked CD	
ISSUED FOR CONSTRUCTION YK	C 28.04.15
ISSUED FOR CONSTRUCTION Date 28.04.15 Checked CD	
SLAB THICKNESS AMENDED TO 175MM CD	D 12.06.15

PLANNING SCHEME

CURRENT GA PLANS

Note
Do not scale from this drawing.
All dimensions to be checked on site.
Report any discrepancies to the Architect.

2684 C110 D

THE CAVENDISH SCHOOL
NEW HALL AND CLASSROOM BLOCK

CONSTRUCTION SECTION DETAILS

Scale 1:5@A1	Checked
Date SEP 14	Drawn NJB

BH &M
BARNSLEY HEWETT & MALLINSON
CHARTERED ARCHITECTS
1 White Hart Lane, London SW13 0RA
Telephone: 0181 878 4667 Fax: 0181 878 8907
e-mail mail@bhmltd.co.uk http://www.bhmltd.co.uk

N:\2684\2684C\100-C127.dwg, 2684C110, 12/06/2015 16:51:16, cd, PDFCreator, A1, 1:1