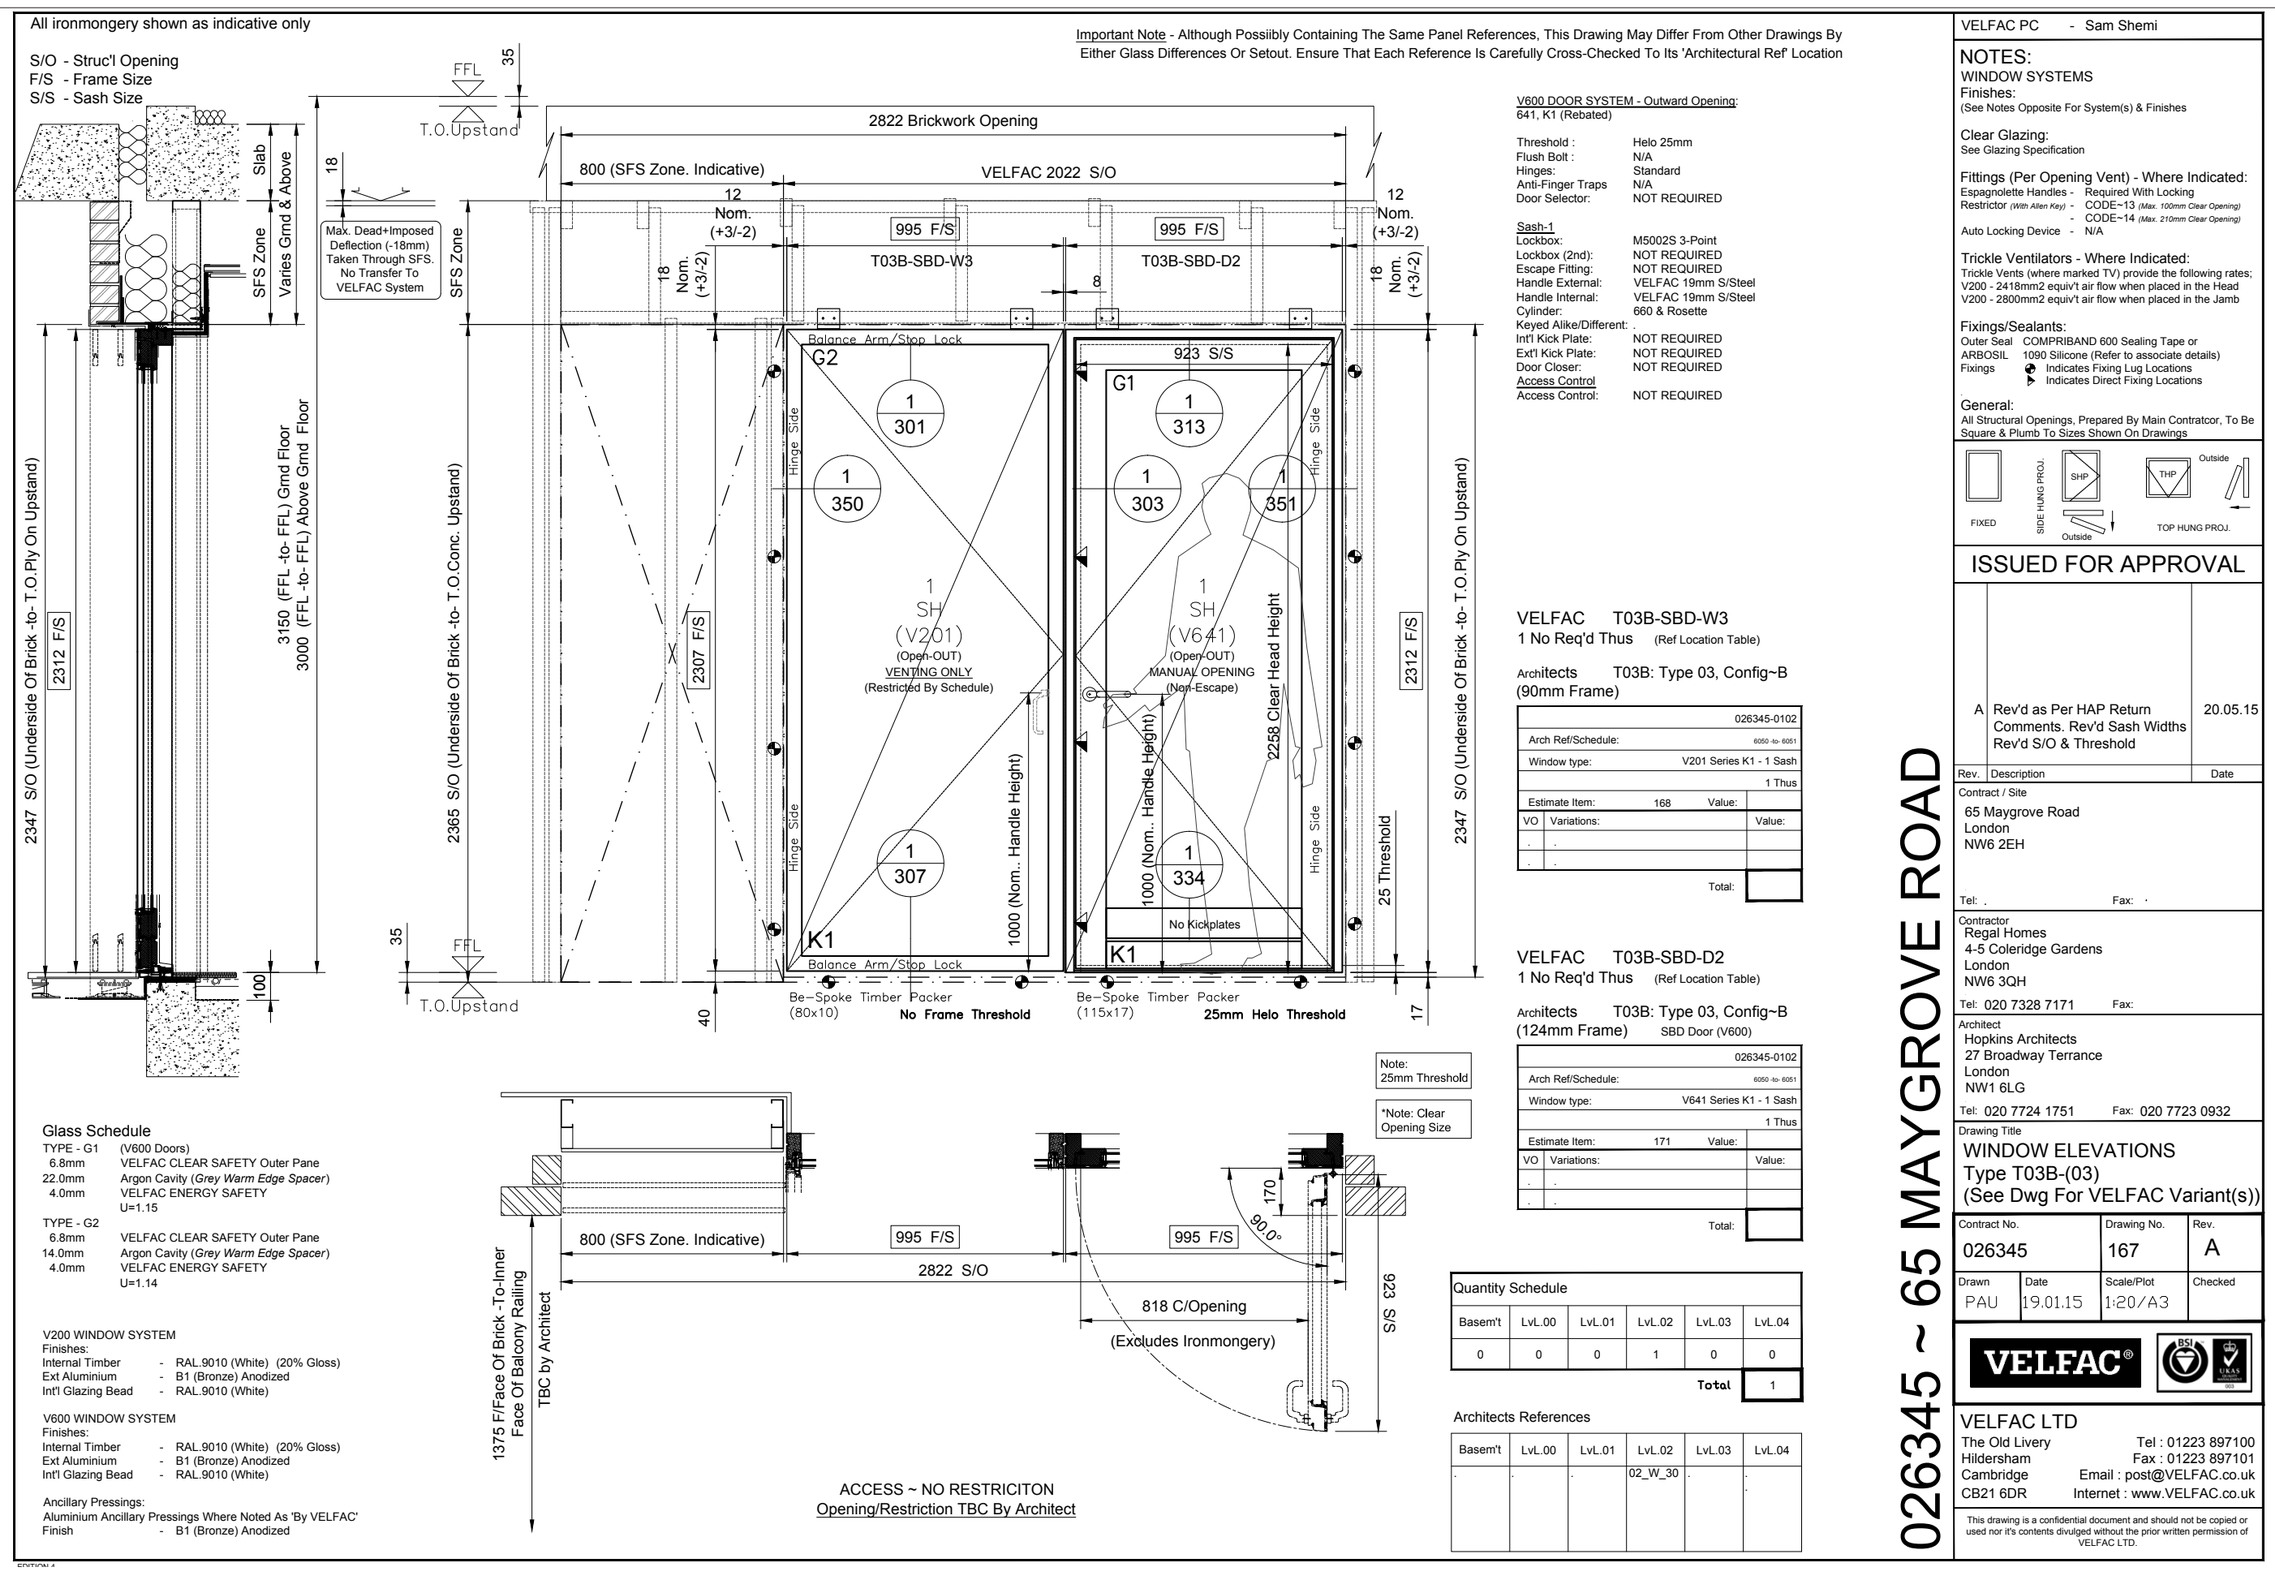


## Velfac fabrication drawing

Representative photo of typical Velfac units

Proposed Western Red Cedar cladding material for solid panelling & light bronze finish for Velfac door & window frames