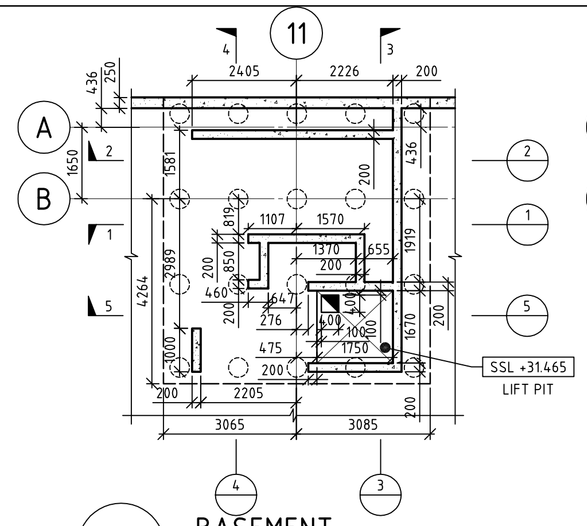

BASEMENT

SCALE 1:100

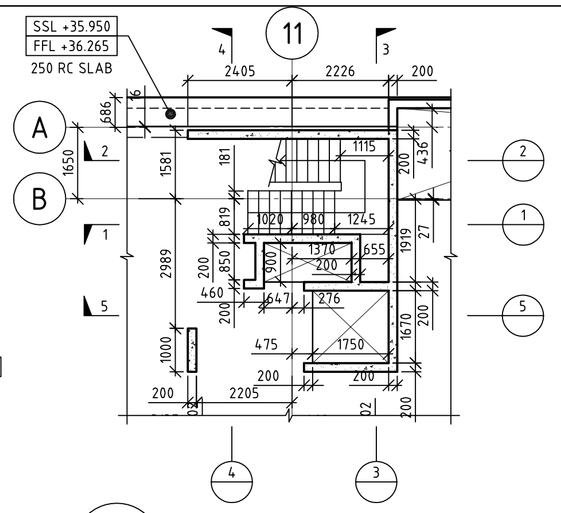

GROUND FLOOR

SCALE 1:100 SSL +36.115 FFL +36.265 250 RC SLAB

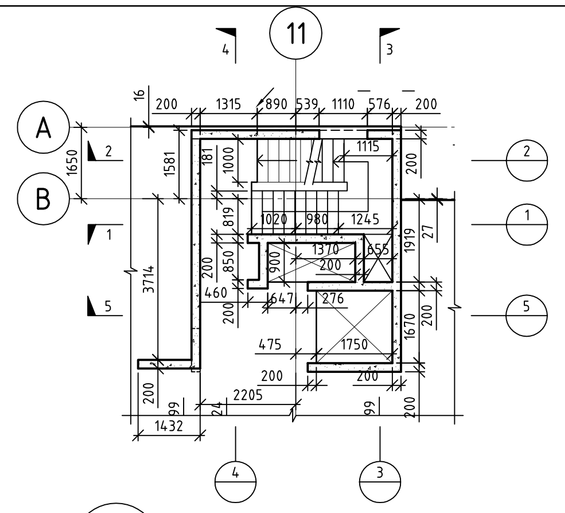

FIRST FLOOR

SCALE 1:100 SSL +39.170 FFL +39.265 225 RC SLAB

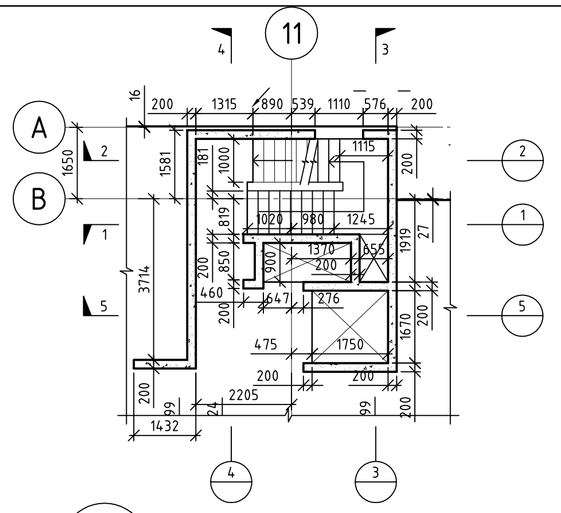

SECOND FLOOR

SCALE 1:100 SSL +42.170 FFL +42.265 225 RC SLAB

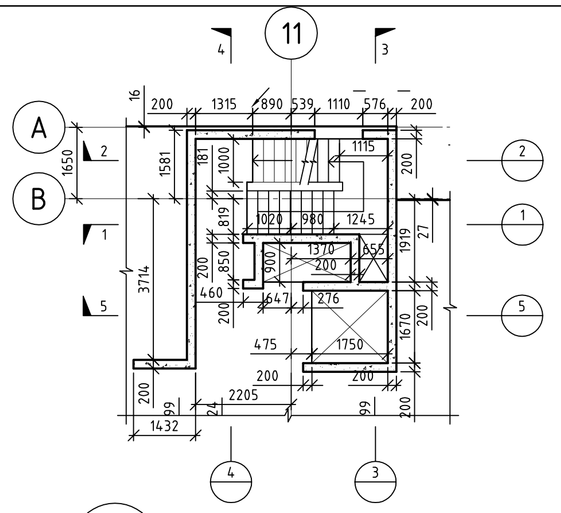

THIRD FLOOR

SCALE 1:100 SSL +45.170 FFL +45.265 225 RC SLAB

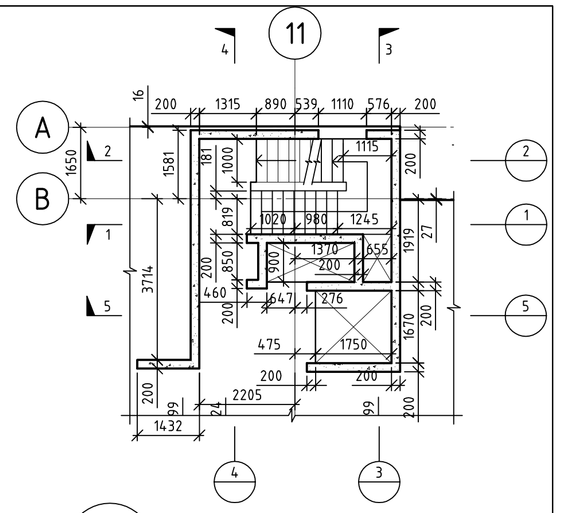

FOURTH FLOOR

SCALE 1:100 SSL +48.170 FFL +48.265 225 RC SLAB

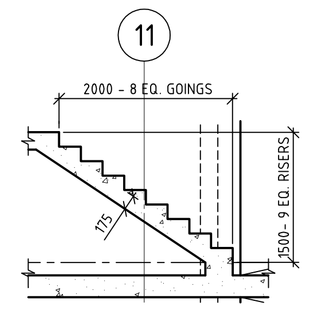

DETAIL A

SCALE 1:50

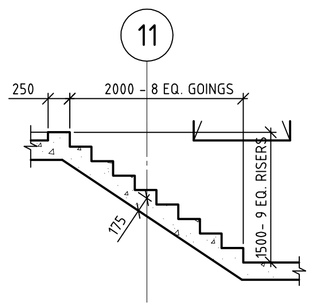

DETAIL B

SCALE 1:50

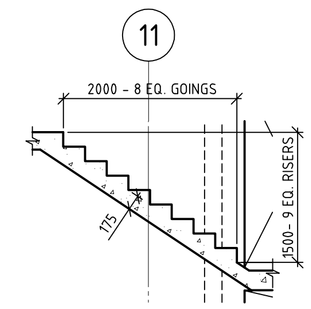

DETAIL C

SCALE 1:50

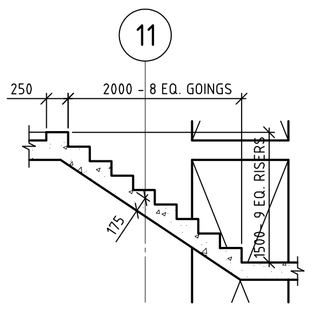

DETAIL D

SCALE 1:50

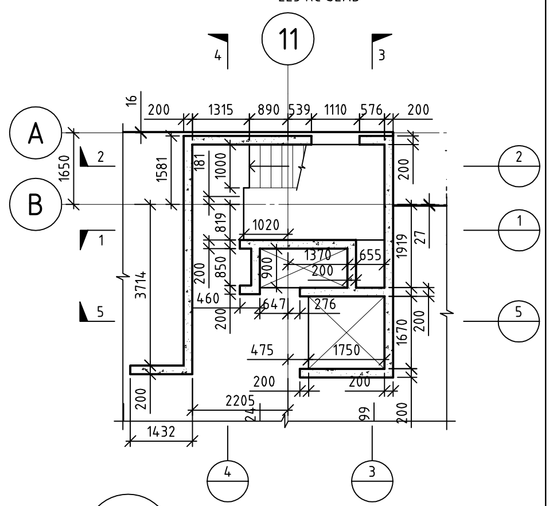

FIFTH FLOOR

SCALE 1:100 SSL +51.170 FFL +51.265 225 RC SLAB

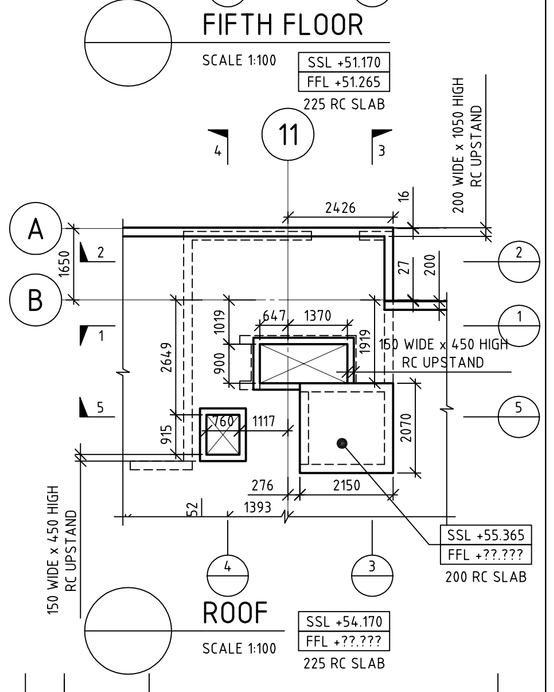

ROOF

SCALE 1:100 SSL +54.170 FFL +??.??? 225 RC SLAB

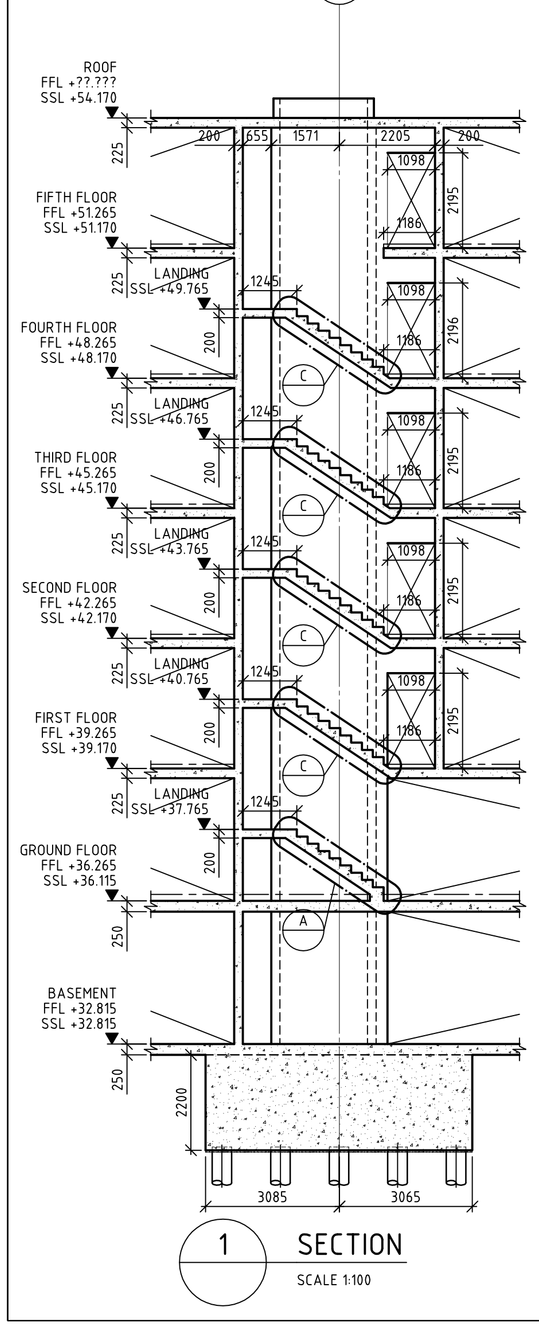

1 SECTION

SCALE 1:100

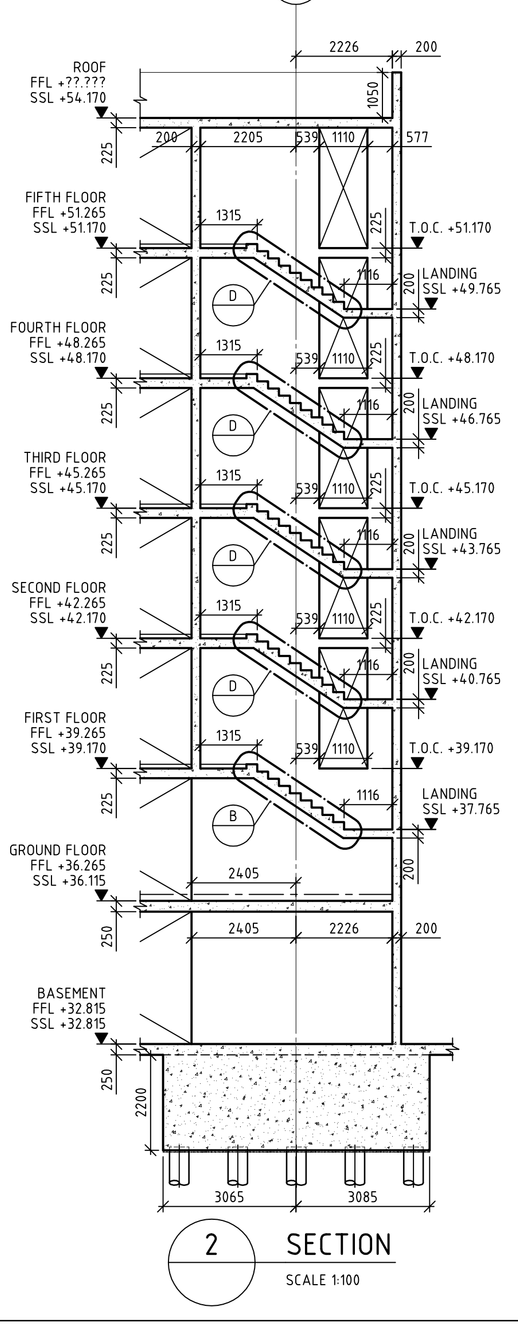

2 SECTION

SCALE 1:100

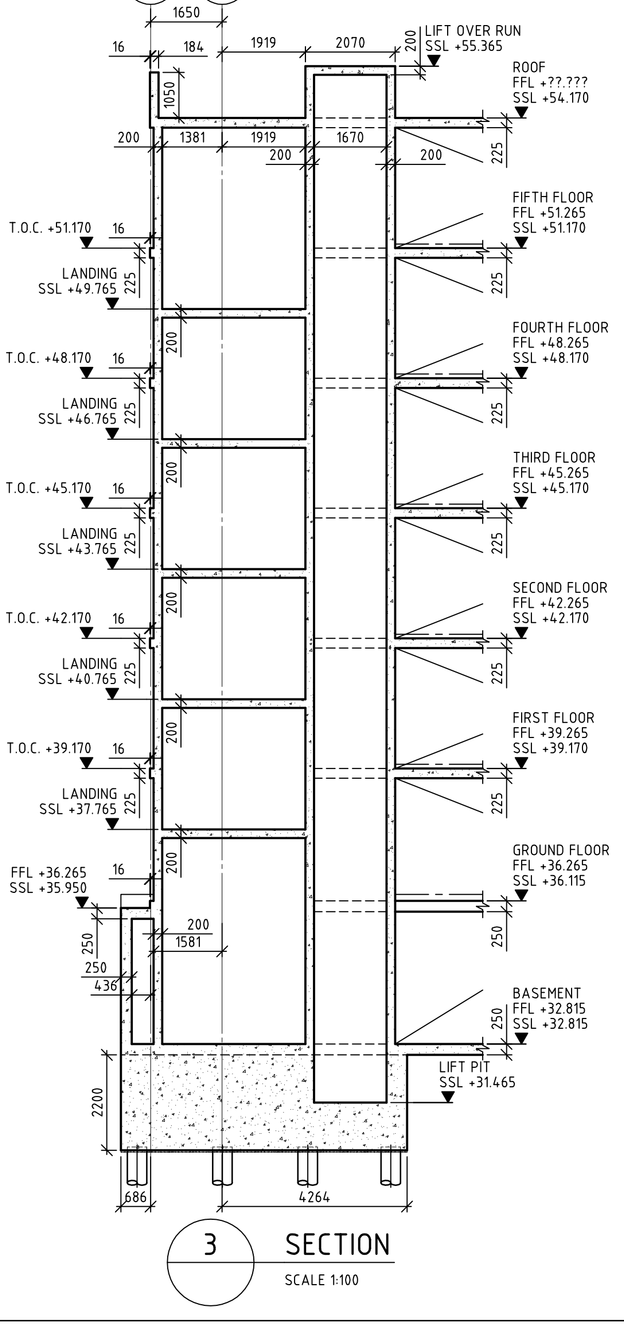

3 SECTION

SCALE 1:100

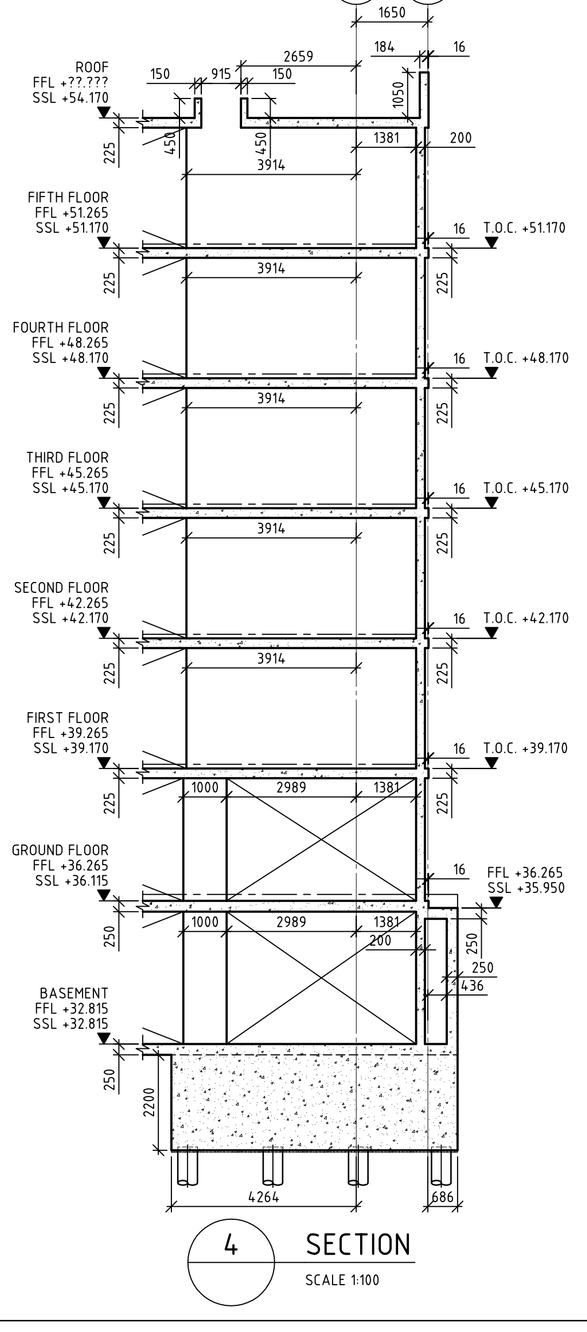

4 SECTION

SCALE 1:100

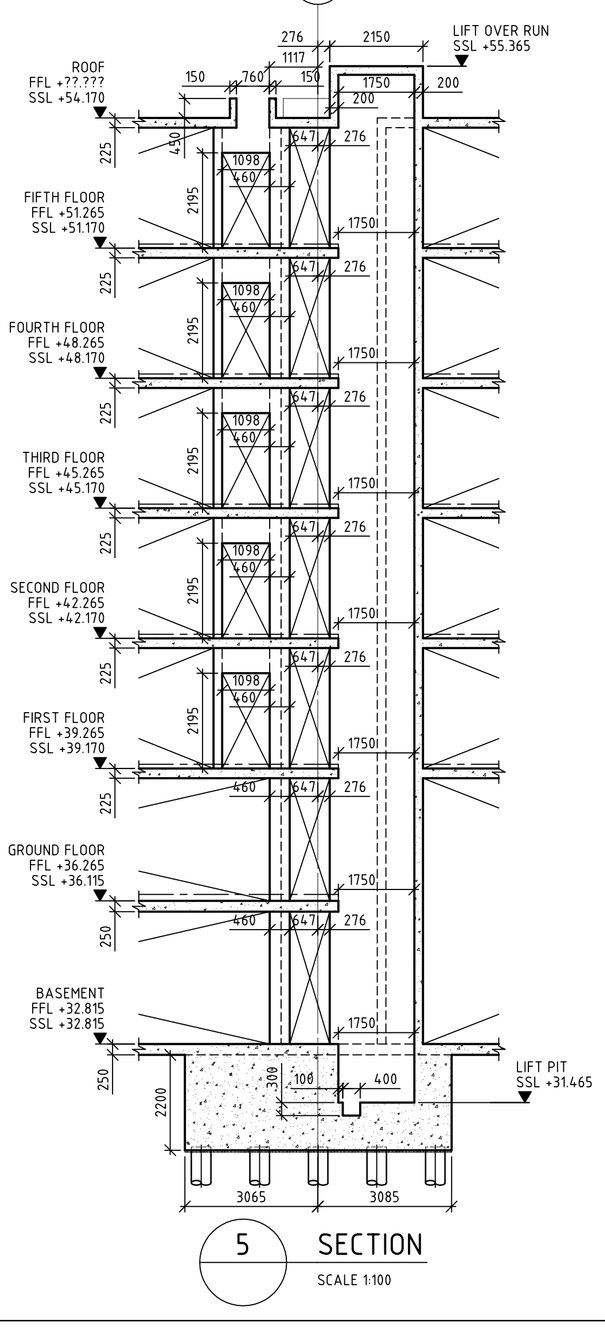

5 SECTION

SCALE 1:100

REV	DATE	DESCRIPTION	BY
P1	31/07/15	COORDINATION ISSUE	GG

DRG STATUS: PRELIMINARY

CLIENT: WATES LIVING SPACE

PROJECT: ABBEY AREA REDEVELOPMENT
LONDON NW6

DRG TITLE: BLOCK B
STAIR CORE SECTIONS & DETAILS

Manhire Associates
CONSULTING ENGINEERS

Manhire Associates Limited
Consulting Engineers
Ansell House
119 - 125 Ewell Road
Surbiton, Surrey, KT6 6AL

T: +44 20 8390 9097
F: +44 20 8390 7688
E: enquires@manhireassociates.co.uk

PROJECT NO	DRG NO	REV	SCALE	
13050	BLBC_S45	P1	1:100	
		DRN GG	DATE JUN 15	