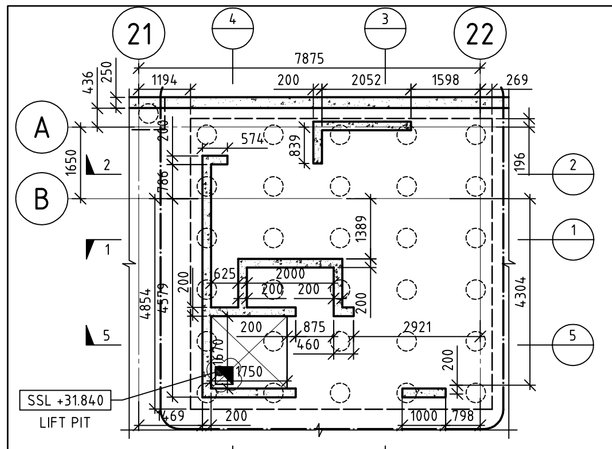

BASEMENT
SCALE 1:100
SSL +33.190
FFL +33.190
250 RC SLAB

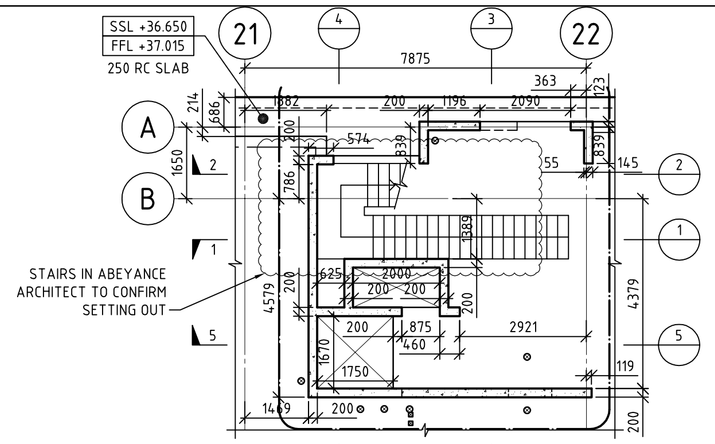

GROUND FLOOR
SCALE 1:100
SSL +36.800
FFL +37.015
250 RC SLAB

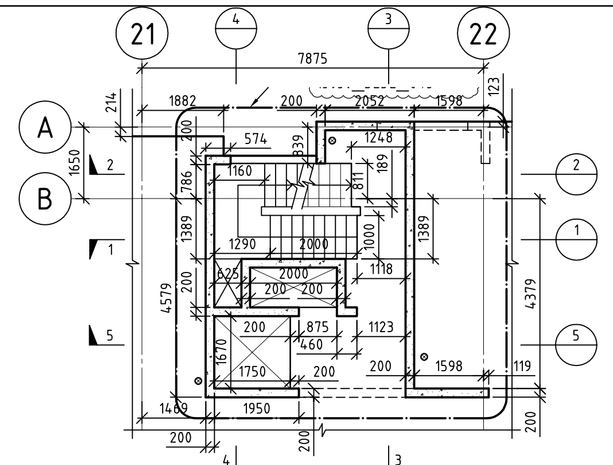

FIRST FLOOR
SCALE 1:100
SSL +41.515
FFL +41.665
225 RC SLAB

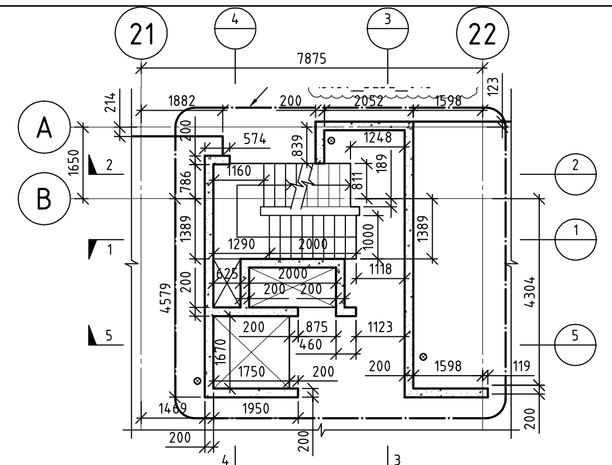

SECOND FLOOR
SCALE 1:100
SSL +44.570
FFL +44.665
225 RC SLAB

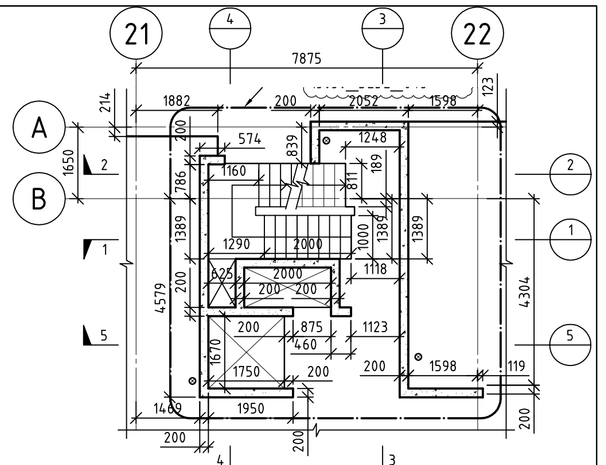

THIRD FLOOR
SCALE 1:100
SSL +47.570
FFL +47.665
225 RC SLAB

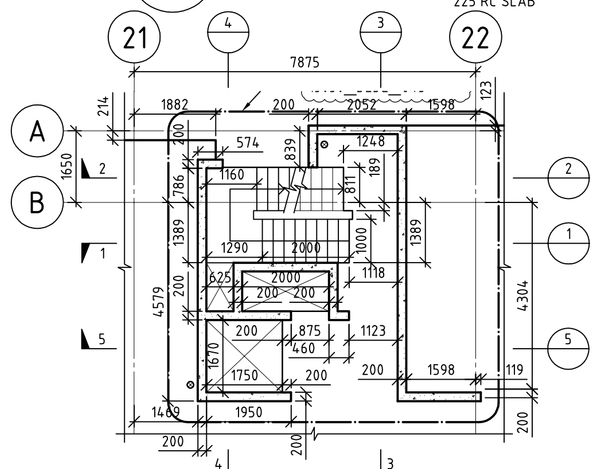

FOURTH FLOOR
SCALE 1:100
SSL +50.570
FFL +50.665
225 RC SLAB

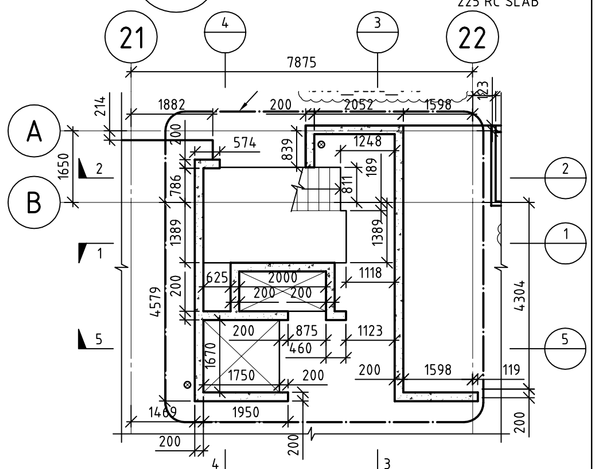

FIFTH FLOOR
SCALE 1:100
SSL +53.570
FFL +53.665
225 RC SLAB

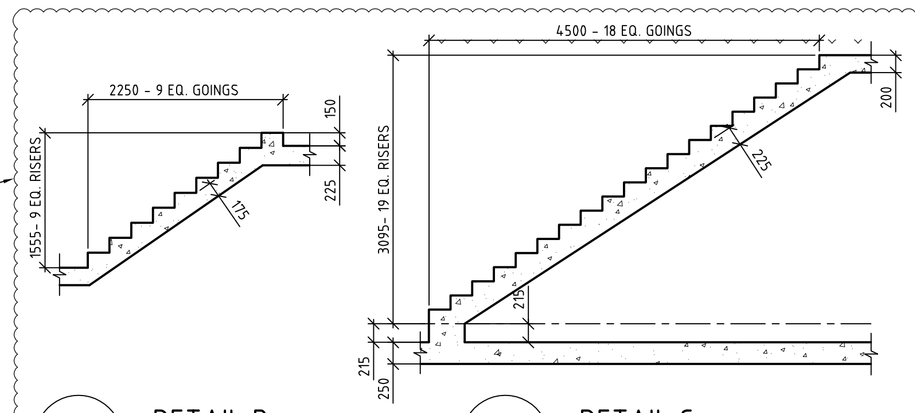

DETAIL A
SCALE 1:50

DETAIL B
SCALE 1:50

DETAIL C
SCALE 1:50

DETAIL D
SCALE 1:50

DETAIL E
SCALE 1:50

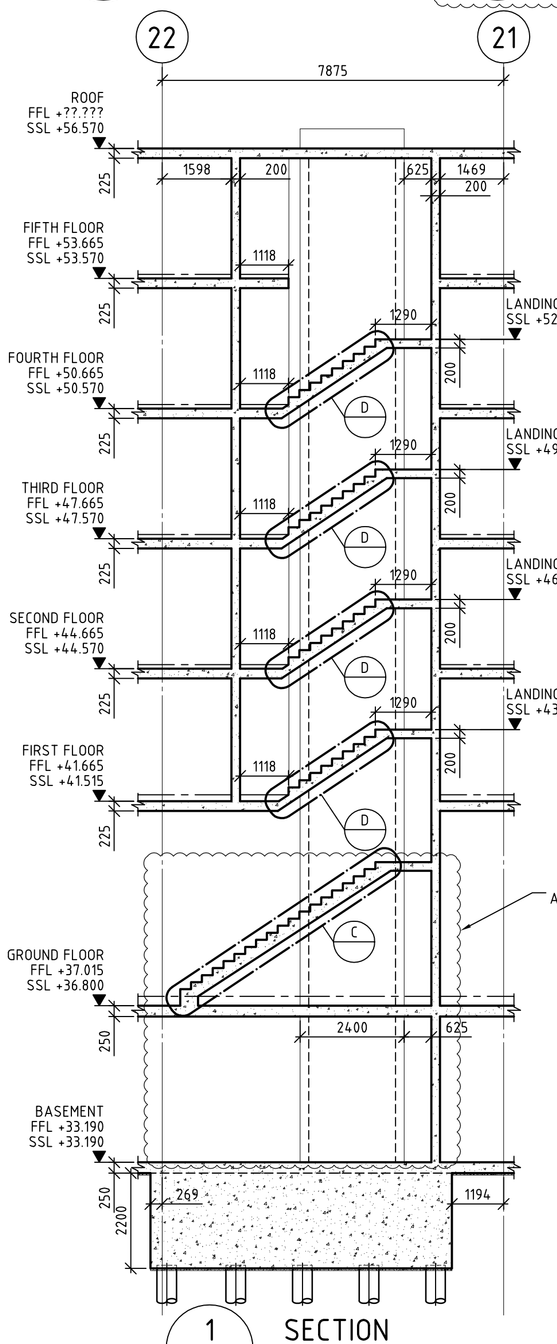

1 SECTION
SCALE 1:100

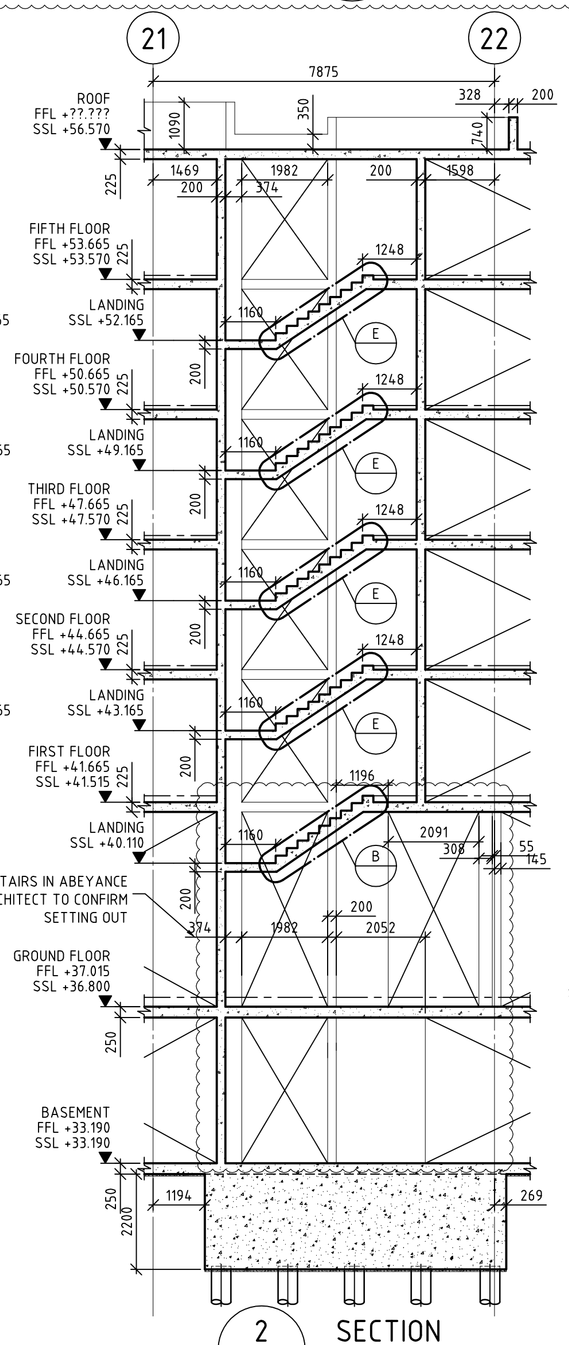

2 SECTION
SCALE 1:100

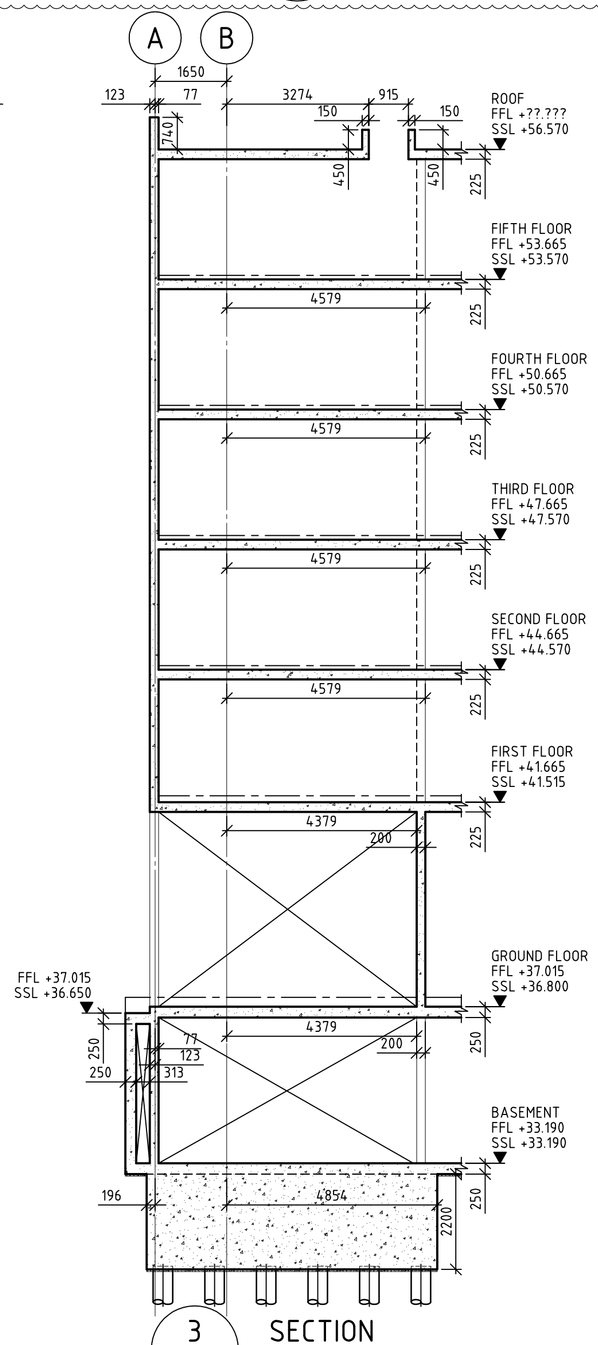

3 SECTION
SCALE 1:100

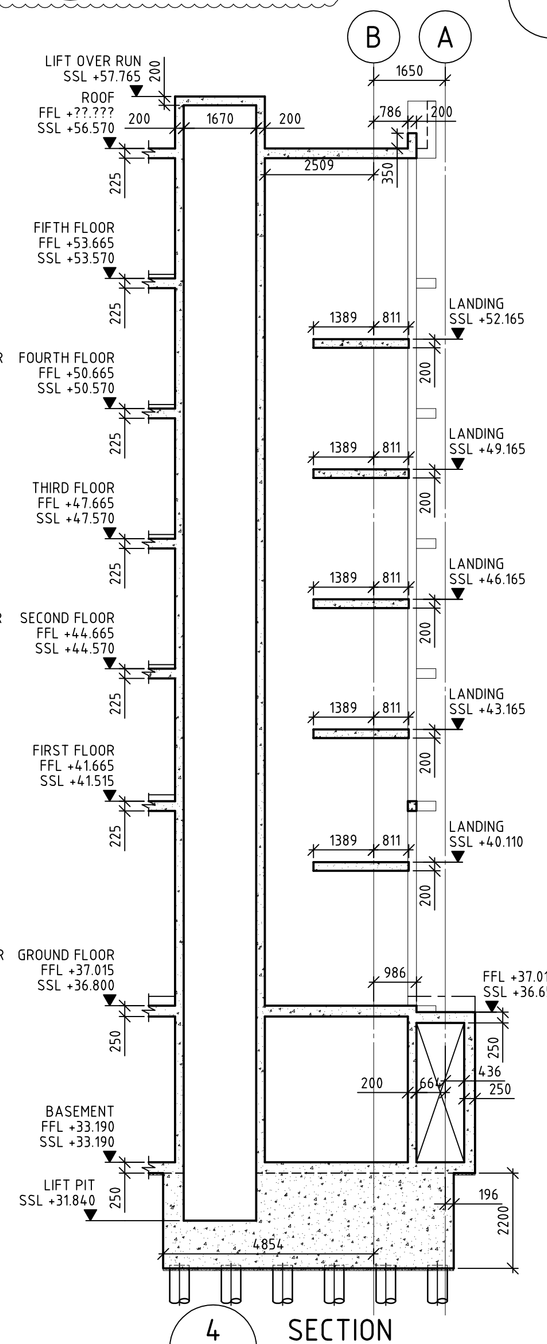

4 SECTION
SCALE 1:100

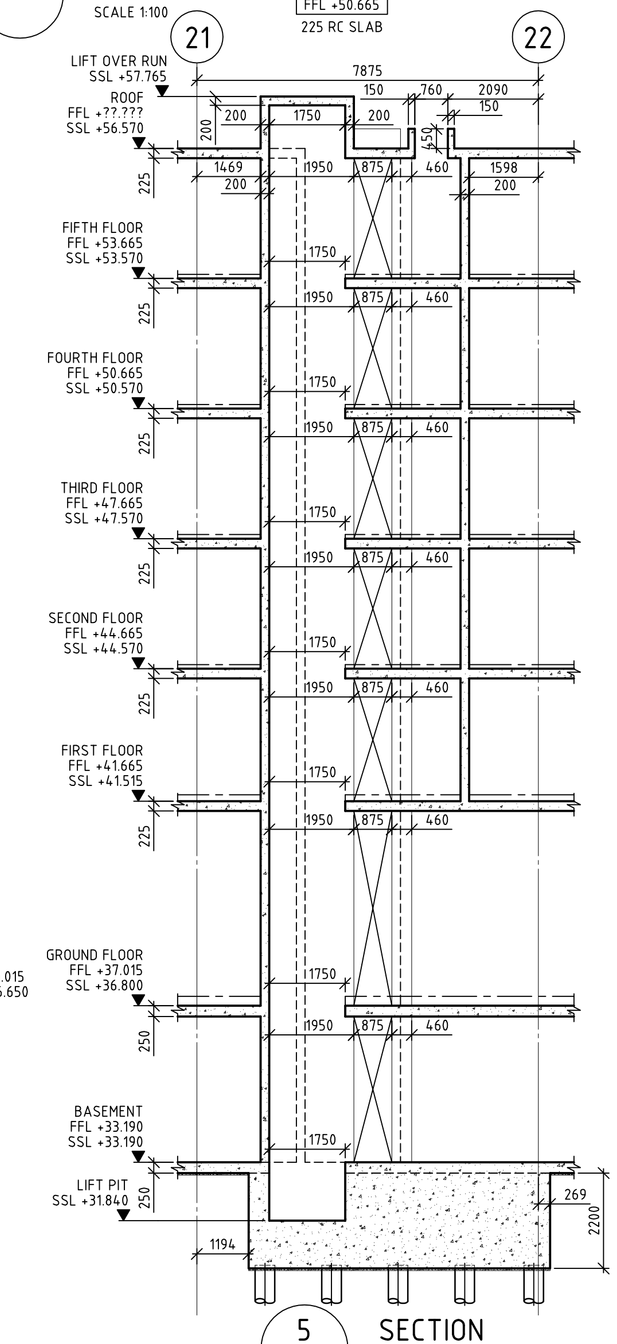

5 SECTION
SCALE 1:100

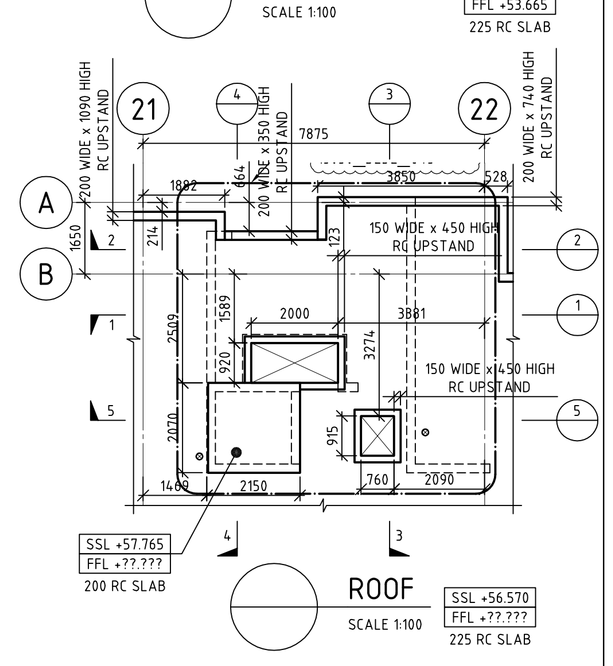

ROOF
SCALE 1:100
SSL +56.570
FFL +??.???
225 RC SLAB

REV	DATE	DESCRIPTION	BY
P1	31/07/15	COORDINATION ISSUE	GG

DRG STATUS
PRELIMINARY

CLIENT
WATES LIVING SPACE

PROJECT
ABBEY AREA REDEVELOPMENT
LONDON NW6

DRG TITLE
BLOCK D
STAIR CORE SECTIONS & DETAILS

Manhire Associates
CONSULTING ENGINEERS
Manhire Associates Limited
Consulting Engineers
Ansell House
119 - 125 Ewell Road
Surbiton, Surrey, KT6 6AL
T: +44 20 8390 9097
F: +44 20 8390 7888
E: enquires@manhireassociates.co.uk

PROJECT NO	DRG NO	REV	SCALE	1:100
13050	BLDE_S45	P1	DRN. GG	DATE JUL 15