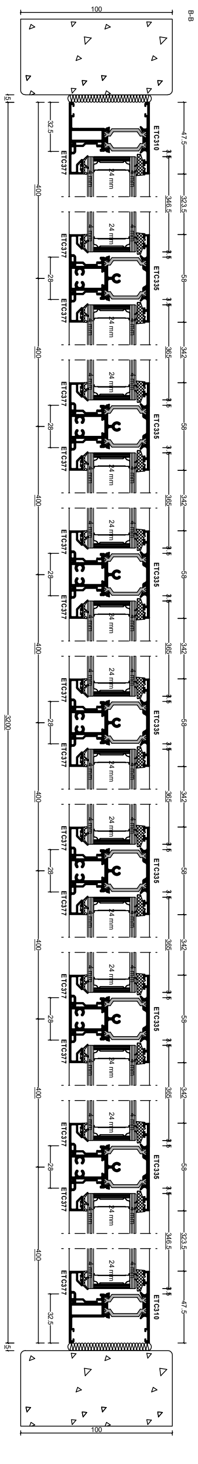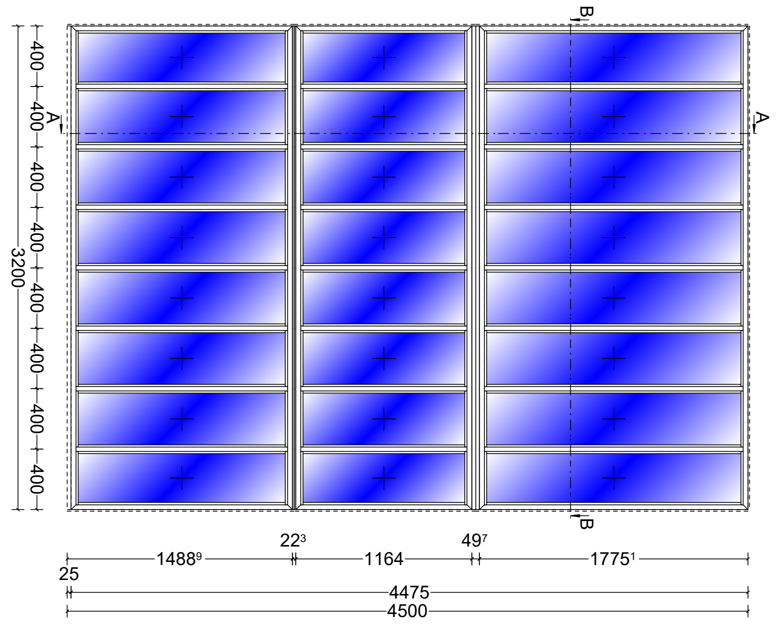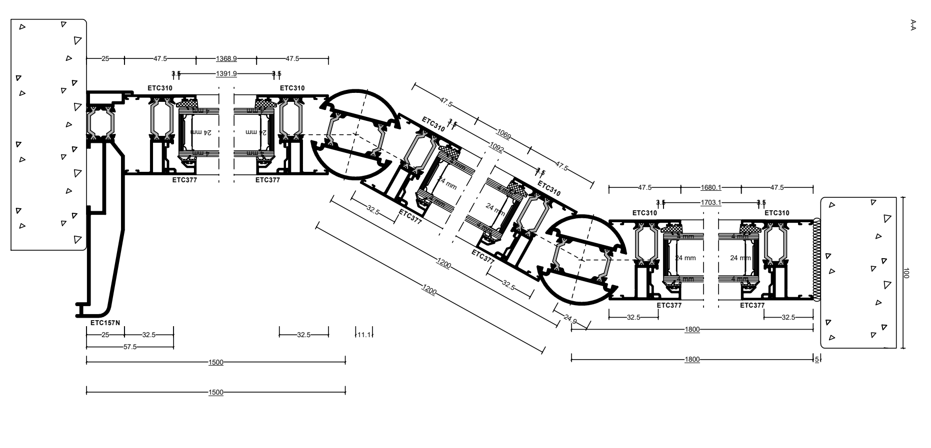Pos. 062, Quantity: 1
Job: 18-19 Jockey's Fields
System: SMA Alitherm 300 Standard Stays Square
Exterior View