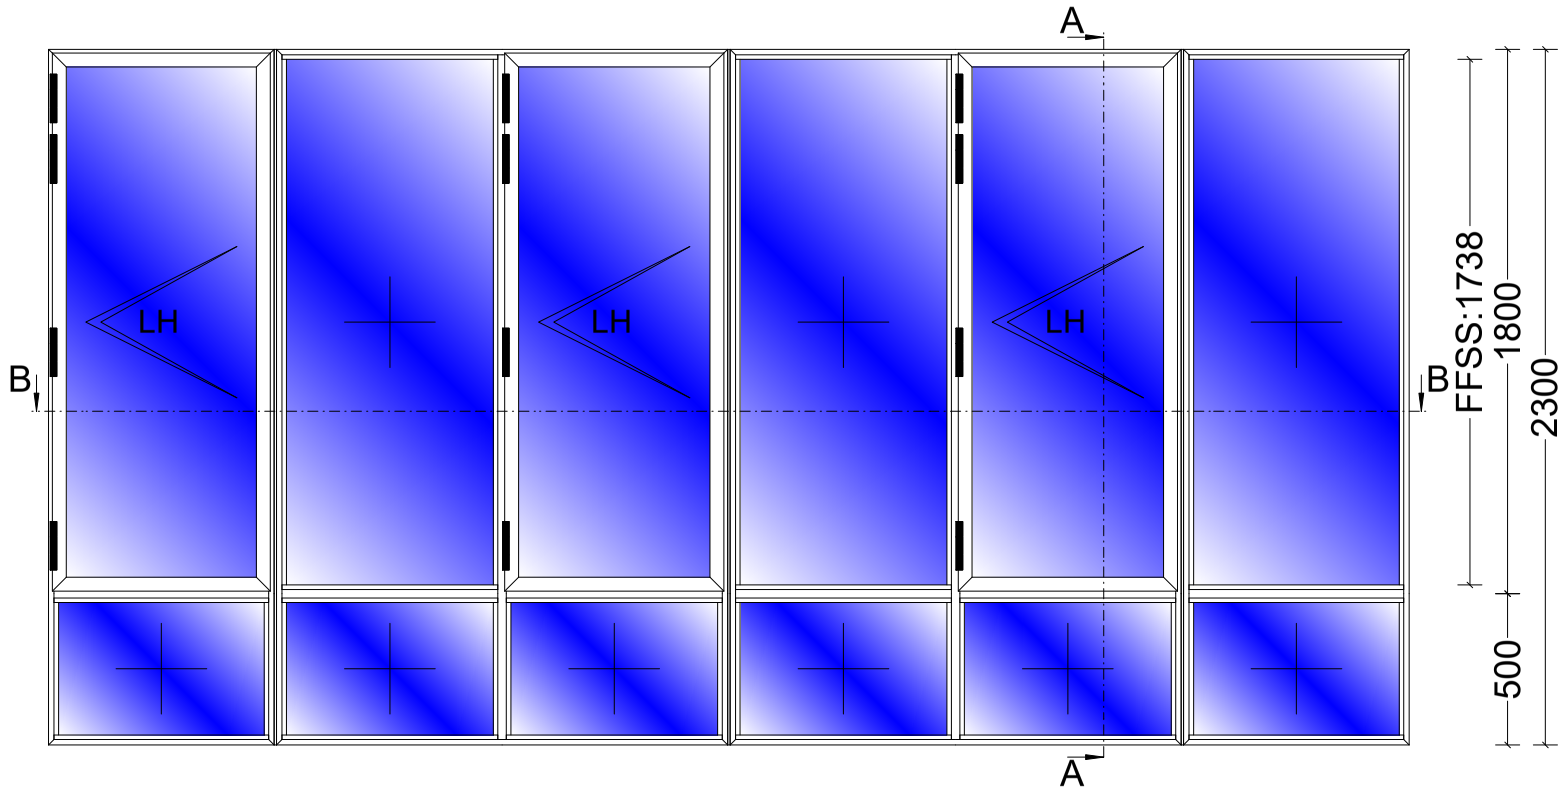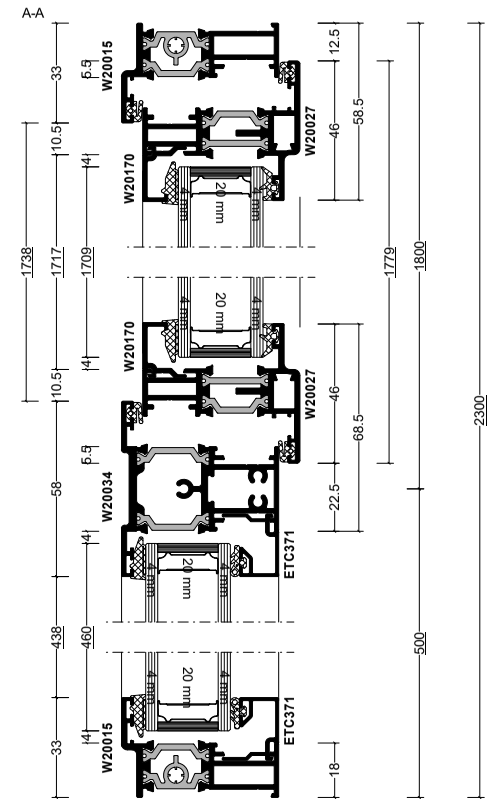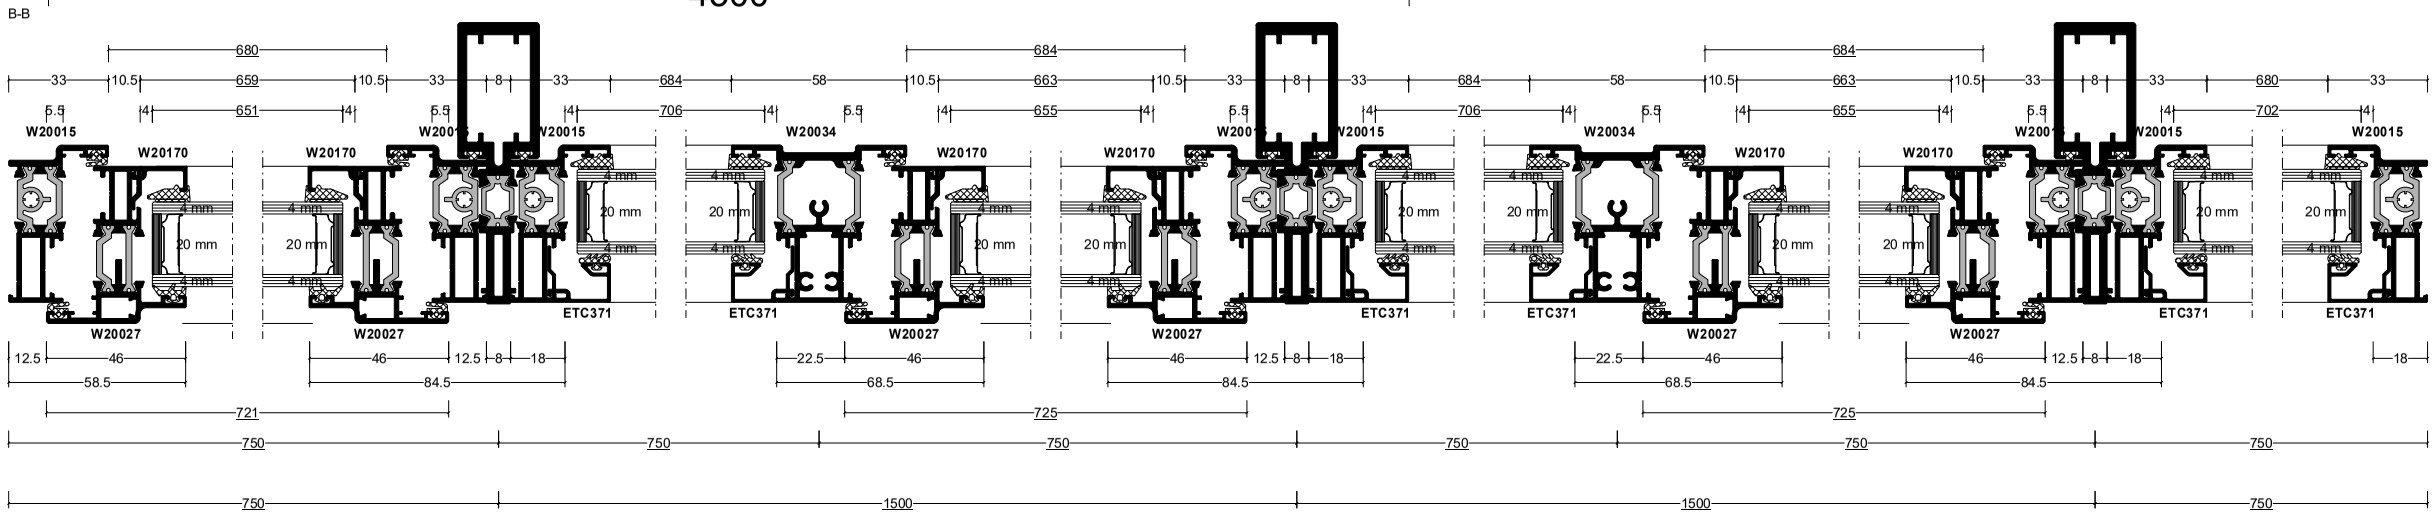Pos. 013, Quantity: 1
1FW4
Job: 18-19 Jockey's Fields
System: SMA Alitherm Heritage 47 Square
Exterior View