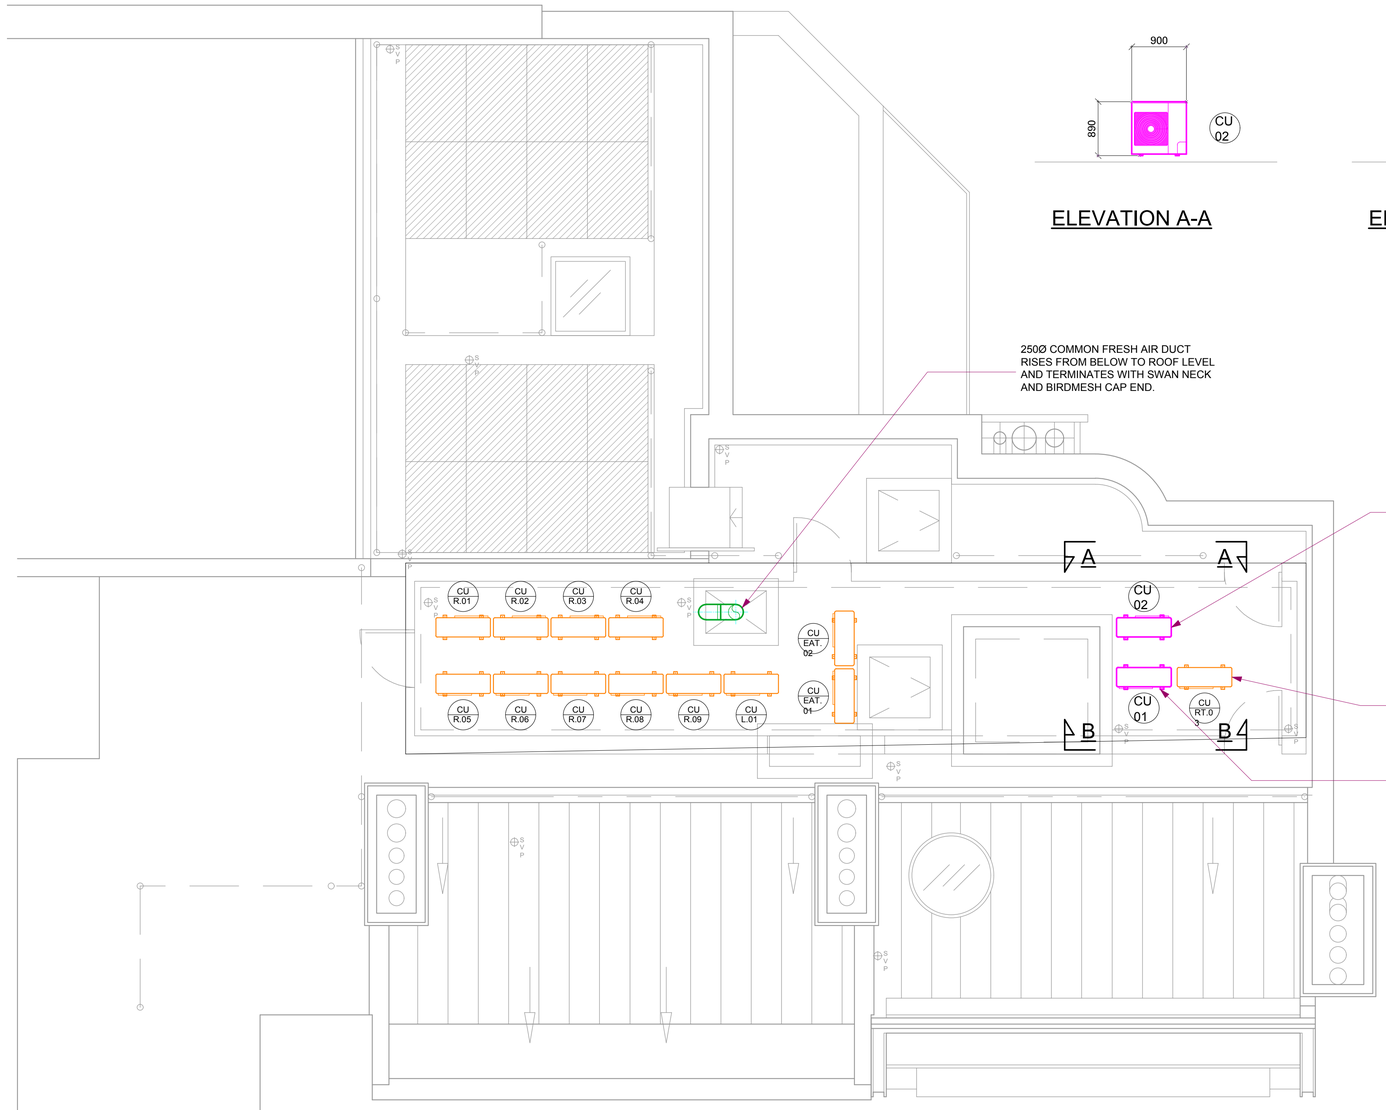

ELEVATION A-A

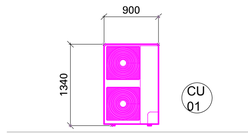

ELEVATION B-B

1 No. TOSHIBA INVERTER OUTDOOR UNIT
MOUNTED AT ROOF LEVEL
IN DESIGNATED LOCATION WITHIN
LANDLORDS ACOUSTIC HOUSING.
NOM COOLING: 7.1 kW.
NOM HEATING: 8.0 kW.
AIRFLOW: 833 l/s.
SOUND PRESSURE: Cooling 48 dB(A), Heating 49 dB(A).
PIPEWORK: 5/8" Gas, 3/8" Liquid.
ELEC SUPPLY: 240v - 1ph - 50Hz.
MAX RUNNING CURRENT: 9.2 A.
FUSE RATING: 16 A.
UNIT WEIGHT: 66 kg.

5-7 GOODGE STREET CONDENSER.

1 No. TOSHIBA INVERTER OUTDOOR UNIT
MOUNTED AT ROOF LEVEL
IN DESIGNATED LOCATION WITHIN
LANDLORDS ACOUSTIC HOUSING.
NOM COOLING: 14.0 kW.
NOM HEATING: 16.0 kW.
AIRFLOW: 1717 l/s.
SOUND PRESSURE: Cooling 51 dB(A), Heating 53 dB(A).
PIPEWORK: 5/8" Gas, 3/8" Liquid.
ELEC SUPPLY: 240v - 1ph - 50Hz.
MAX RUNNING CURRENT: 21.7 A.
FUSE RATING: 32 A.
UNIT WEIGHT: 99 kg.

PART ROOF TOP PLAN VIEW

0 1 2 3 4 5 6 7 8 9 10 M
Scale bar

Rev	Date	By	Description

Hemlock House
Hyssop Close, Hemlock Park, Cannock. WS11 7FB
Tel: 01543 577717
Fax: 01543 572223
E-mail: enquiries@multi-temp.co.uk

Client
OLIVER BONAS

Project
62-63 TOTTENHAM COURT ROAD
1-3 GOODGE SREET
CAMDEN
LONDON
W1T 2EP

Title
DETAIL OF AIR CONDITIONING
AND VENTILATION SERVICES
ROOF LEVEL

Drawn KAR	Checked
Scale 1:50 @ A1	Date 27.10.15
Drg No C5999-02	

This drawing is copyright it is sent to you in confidence. It must not be copied or disclosed to third parties without our permission It remains our property and must be returned on request.