KEY

- Existing tree retained
- Existing tree removed
- Proposed tree
- Proposed planting
- Proposed safety surfacing
- Proposed small unit paving
- Proposed flag paving
- Proposed fence
- Existing fence, height and style varies
- +109.00 / +109.00 Existing level retained / Proposed level

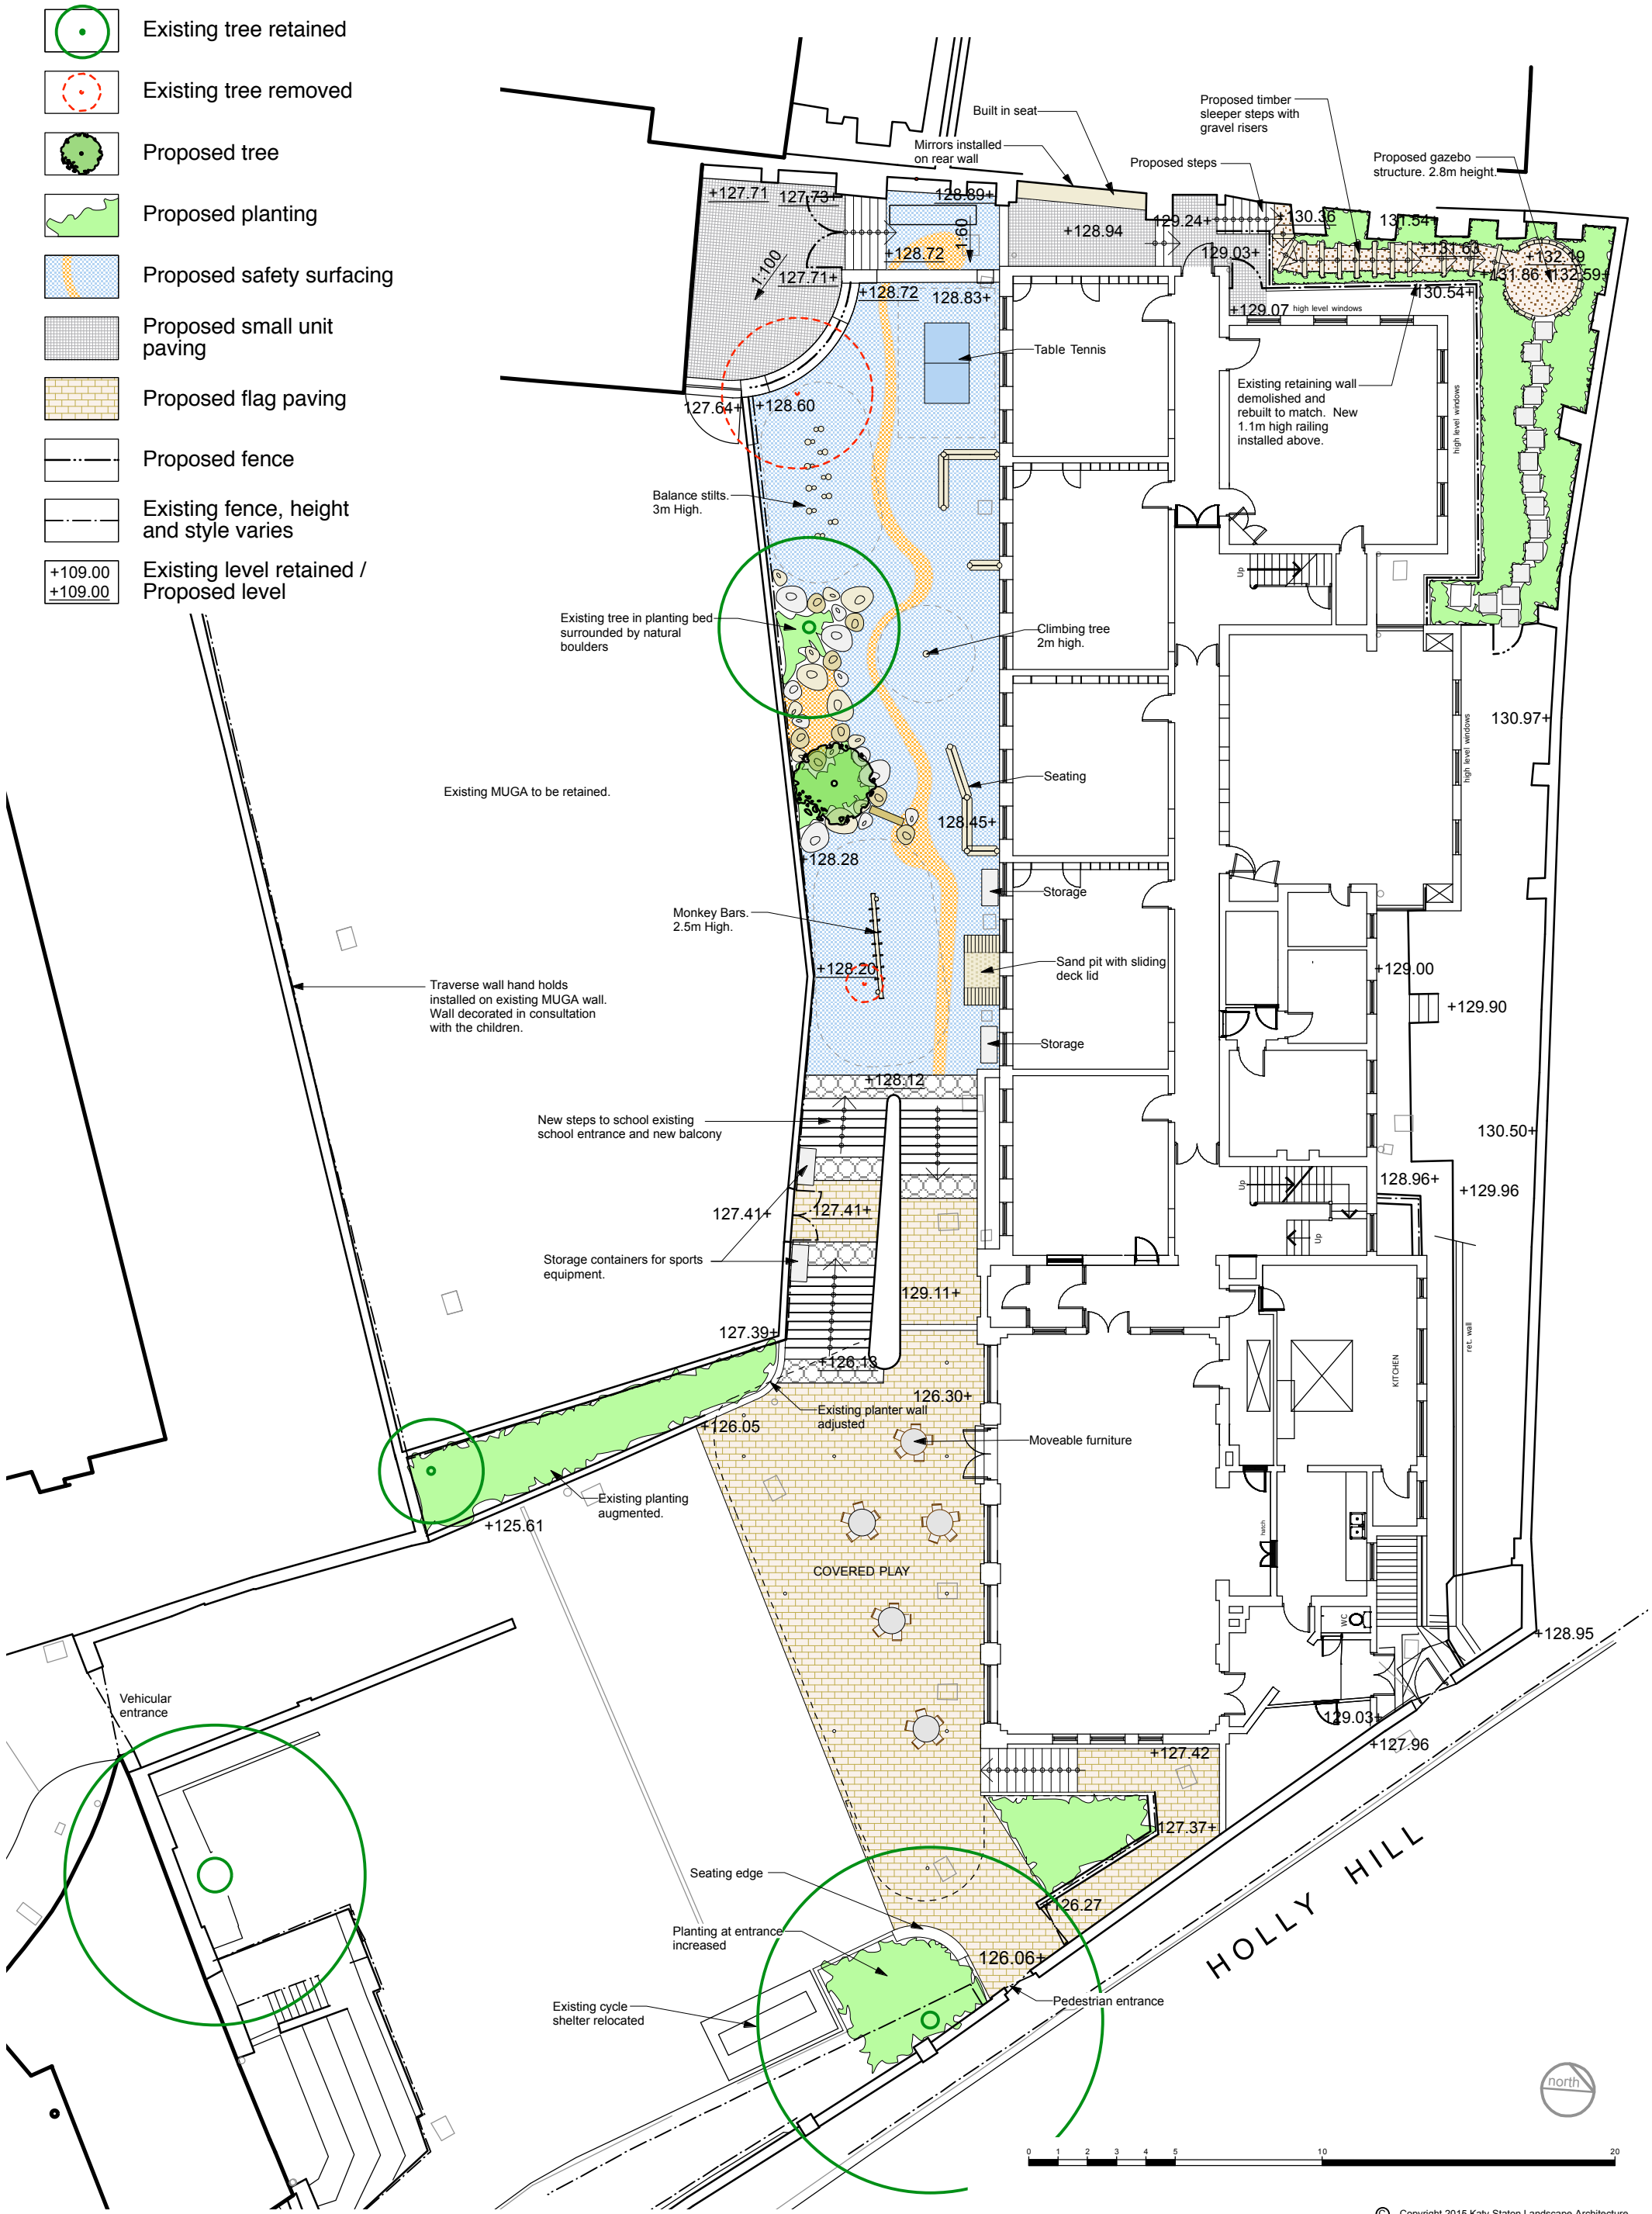

© Copyright 2015 Katy Staton Landscape Architecture

Rev		Date	
A	Status revised to planning.	16.12.2015	

UCS - Junior Branch
Playground Improvements

Katy Staton Landscape Architecture
34 Warwick Road EN5 5EH • m : 07740702756 • katystaton@btinternet.com

Project Number	Drawing Number	Drawing Status	Revision	Scale	Date
078	L01	FOR PLANNING	A	1:200 @ A3	Dec 15