Date	Details	Revision

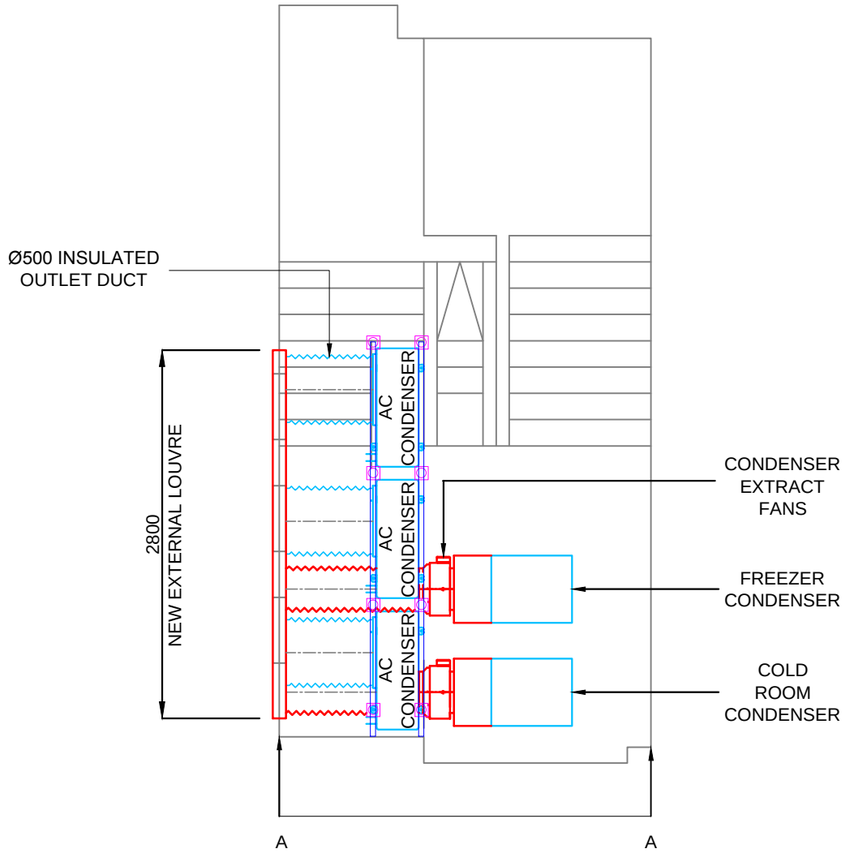

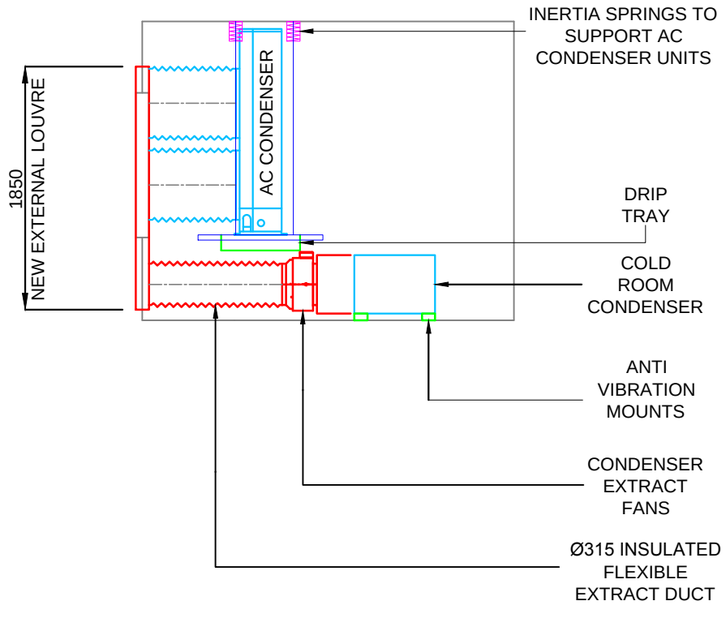

SECTION A-A

BCC Mechanical Services Ltd
Unit 34 Slington House
Rankine Road
Basingstoke
Hampshire
RG24 8PH
t: +44 (0) 1256 356101
f: +44 (0) 1256 357344
e: info@bccmechanicalservices.co.uk

Client:
Wasabi

Project:
Kimchee, 100 New Oxford Street, London

Drawing Title:
Proposed Plantroom Layout

Scale:	Date:
1:50@A3	05-11-12

Drawing Number:	Revision:
C371/003	-

Drawing Status:	Drawn By:	Checked By:
Tender Drawing: ☐ Approval Drawing: ■ Contract Drawing: ☐ Record Drawing: ☐	CB	KC