18-19 Jockeys Fields, WC1R.
Proposed New Metal Balustrade at Level 3 and Level 4

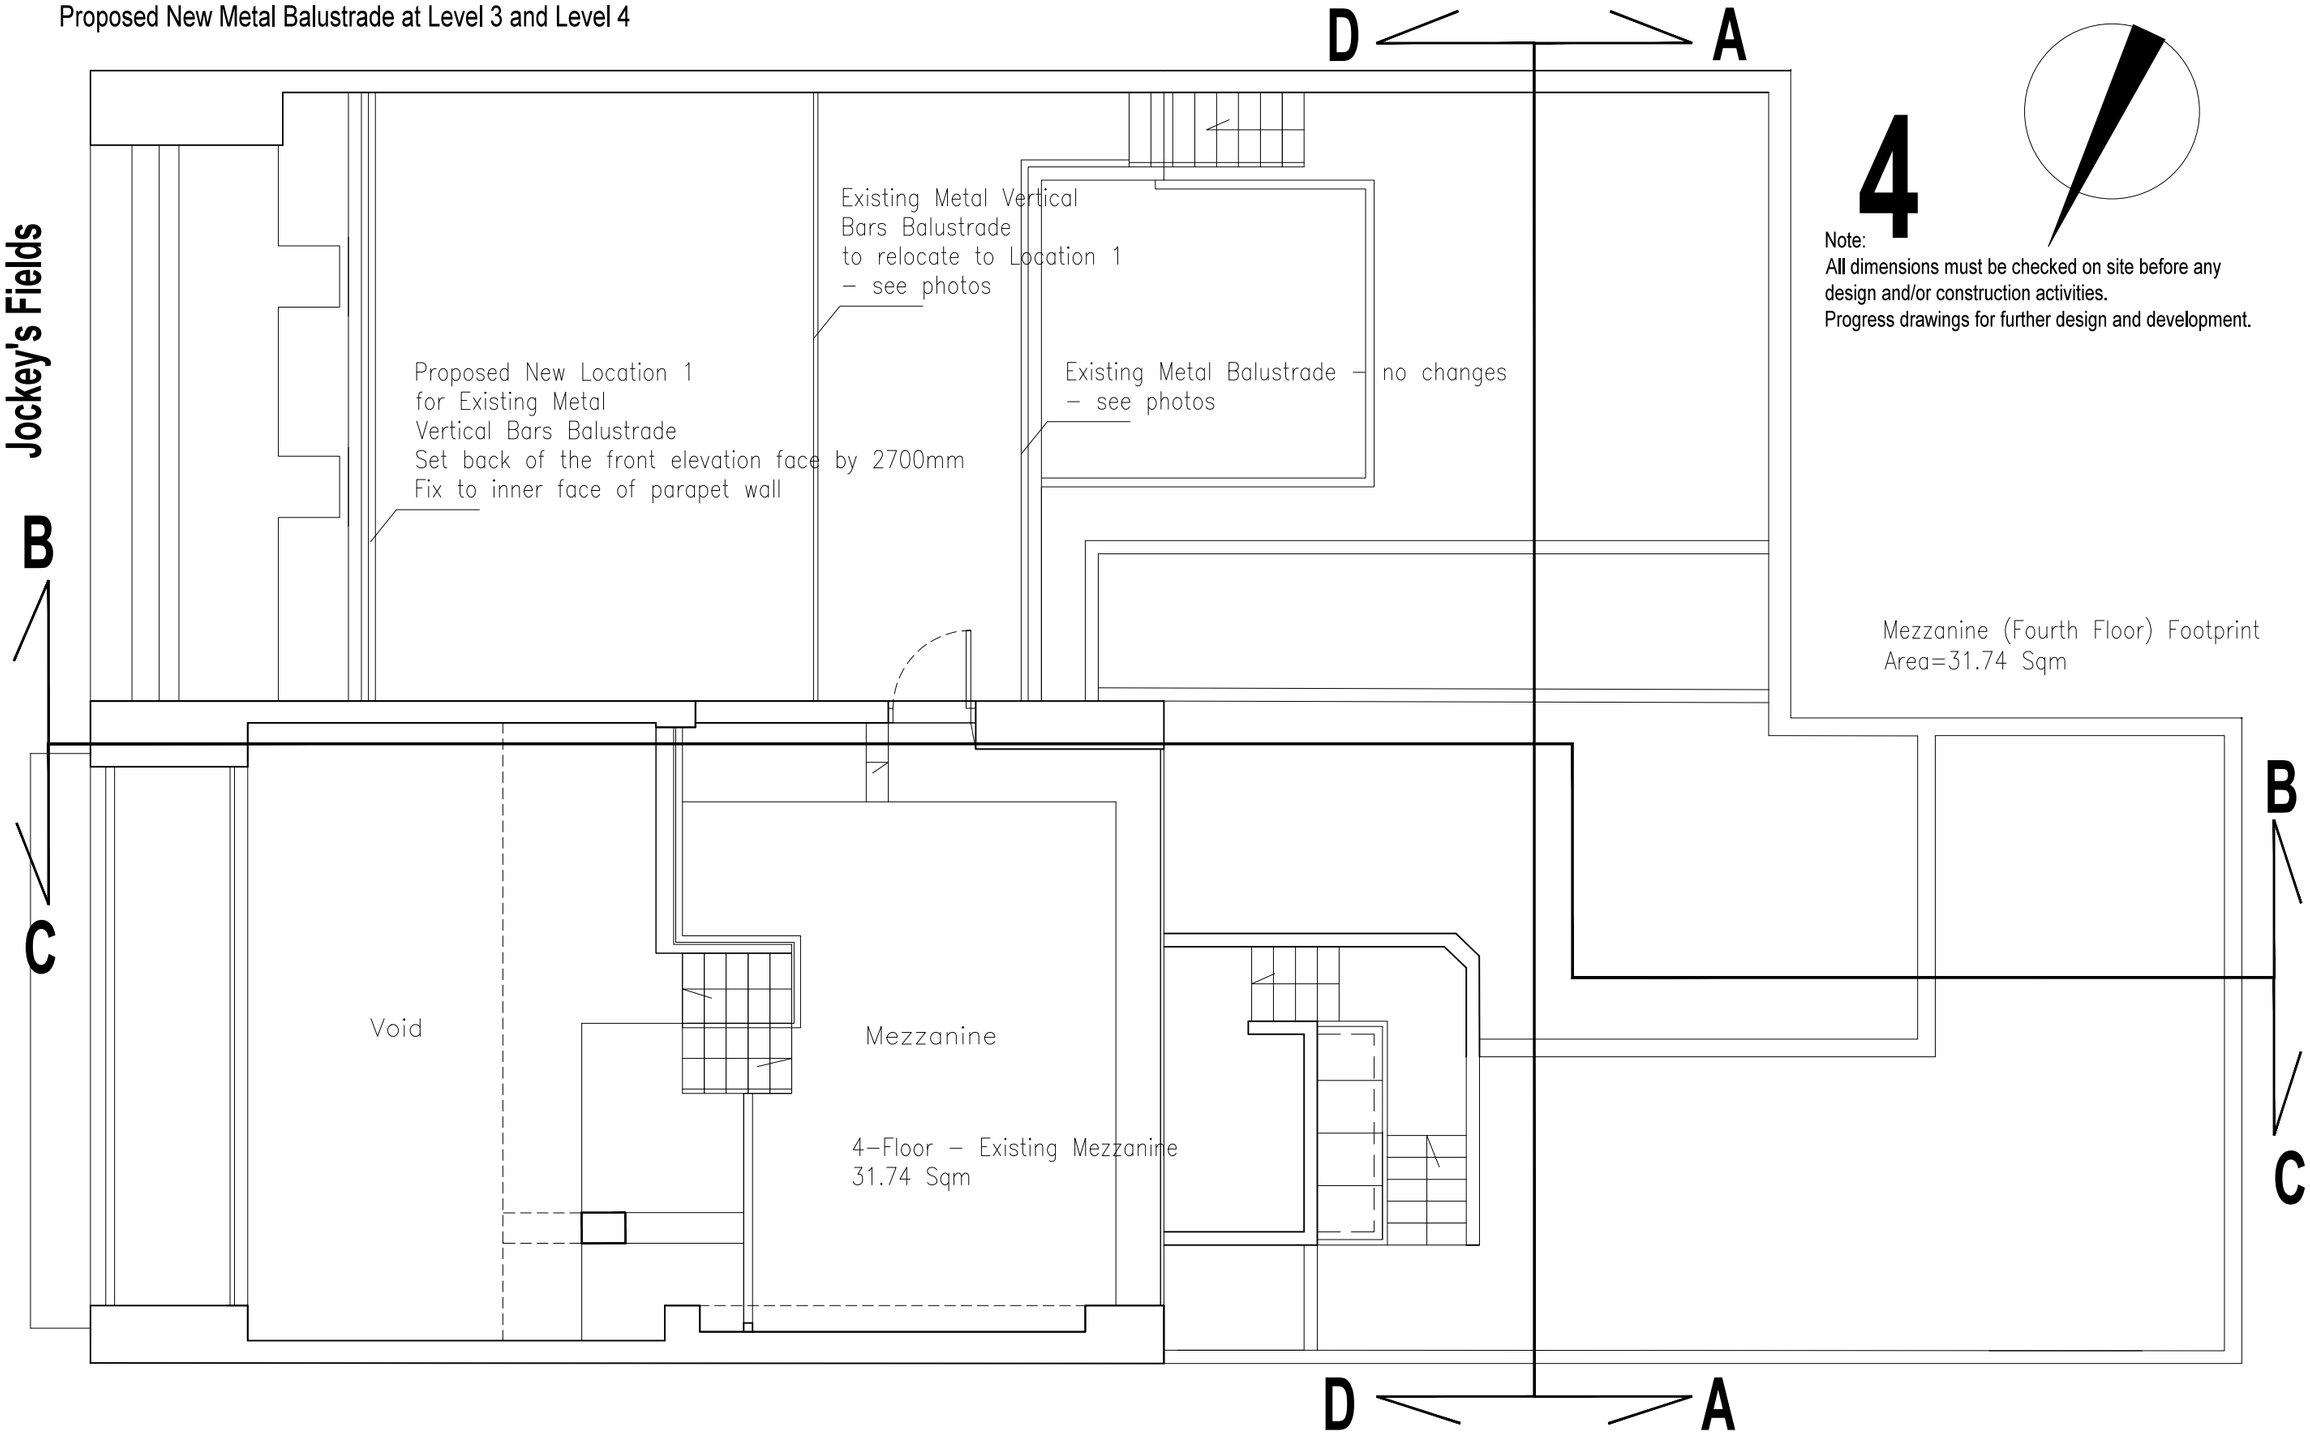

Wed Sep 2 11:02:15 2015, iso-a3, 1:70