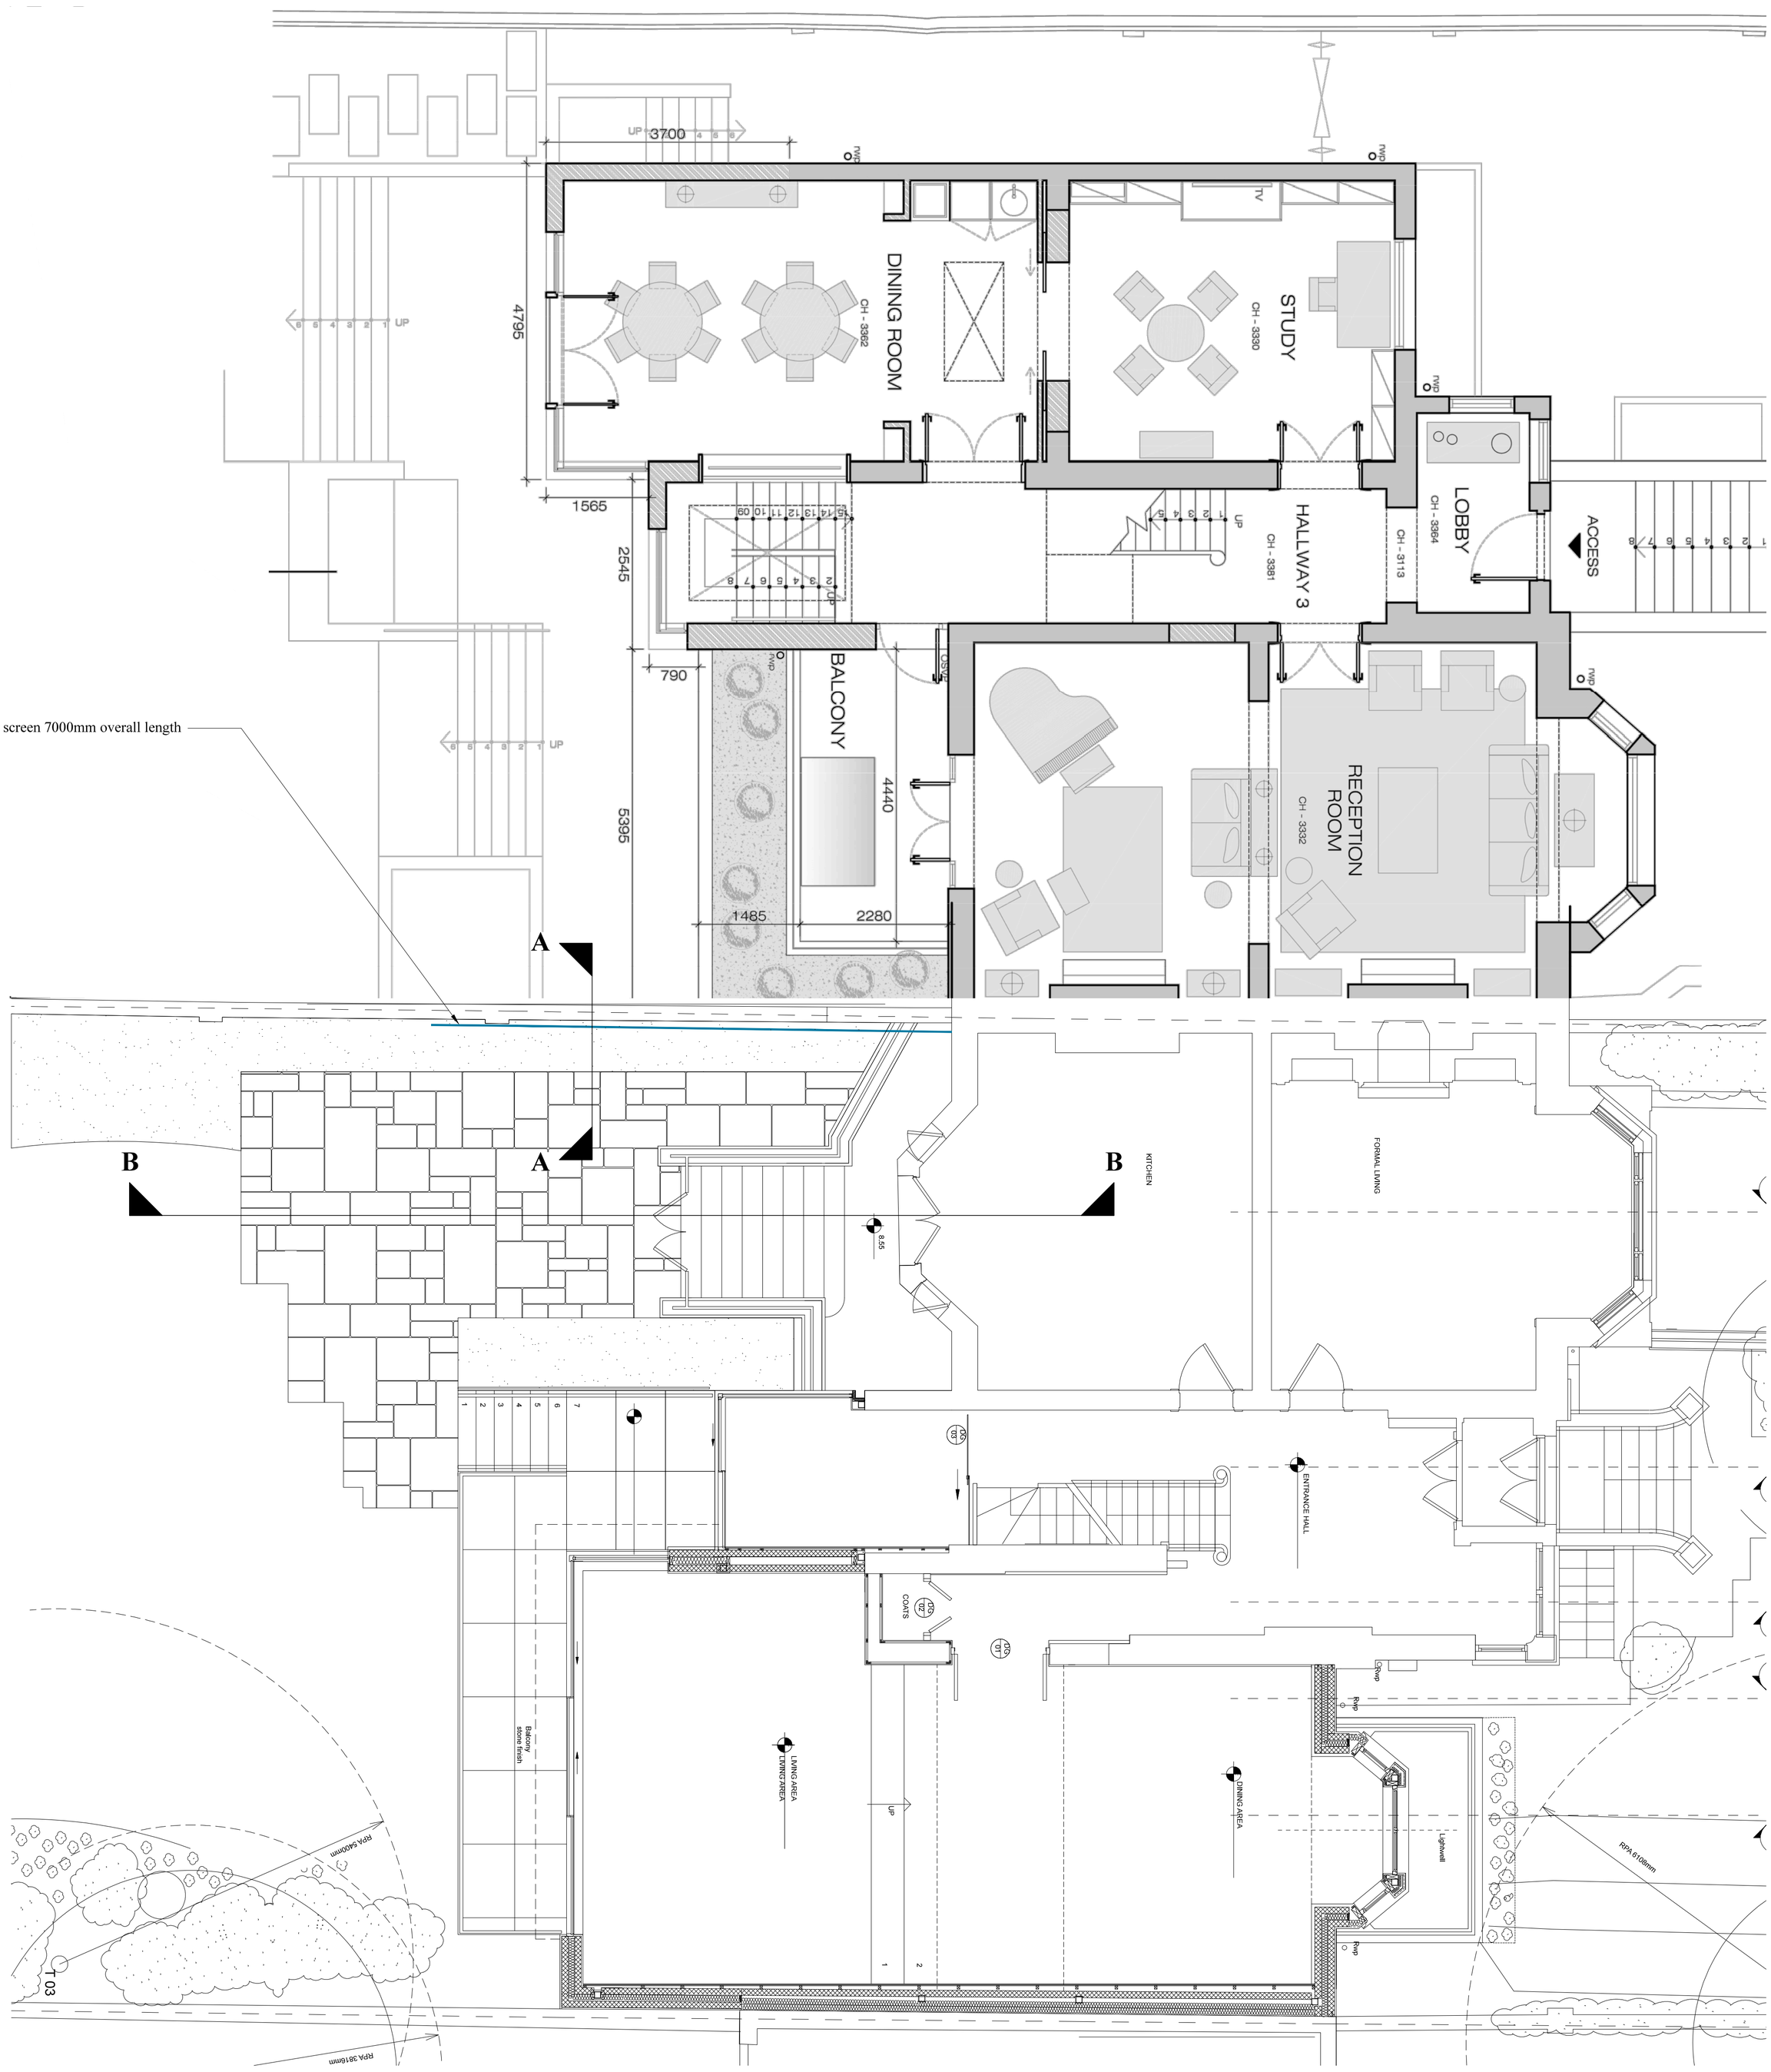

- DO NOT SCALE FROM THIS DRAWING.
- ALL DIMENSIONS MUST BE CHECKED/VERIFIED ON SITE.
- THIS DRAWING IS TO BE READ IN CONJUNCTION WITH THE LATEST ARCHITECTS DRAWINGS AND SPECIFICATIONS.
- ALL DIMENSIONS IN MILLIMETRES UNLESS NOTED OTHERWISE.
- ANY DISCREPANCIES NOTED ON SITE ARE TO BE REPORTED IMMEDIATELY.

IAIN MACDONALD DESIGN
Interior and Exterior Architectural Design

45 Queens Grove
St John's Wood
Drawing No QG044R2
Proposed Rear Garden Pleaching Rods Plan
1:50 @ A1
08/02/2016

Iain MacDonald Design Limited Byfleet Mill Byfleet Surrey KT14 7RR
T. 01932 355575 F. 01932 355050 M. 07774 659807
iain@iainmacdonald.co.uk www.iainmacdonald.co.uk