The copyright of this drawing is the property of SHAUN KNIGHT ARCHITECTURE LIMITED and may not be reproduced in any form without prior written consent.

N

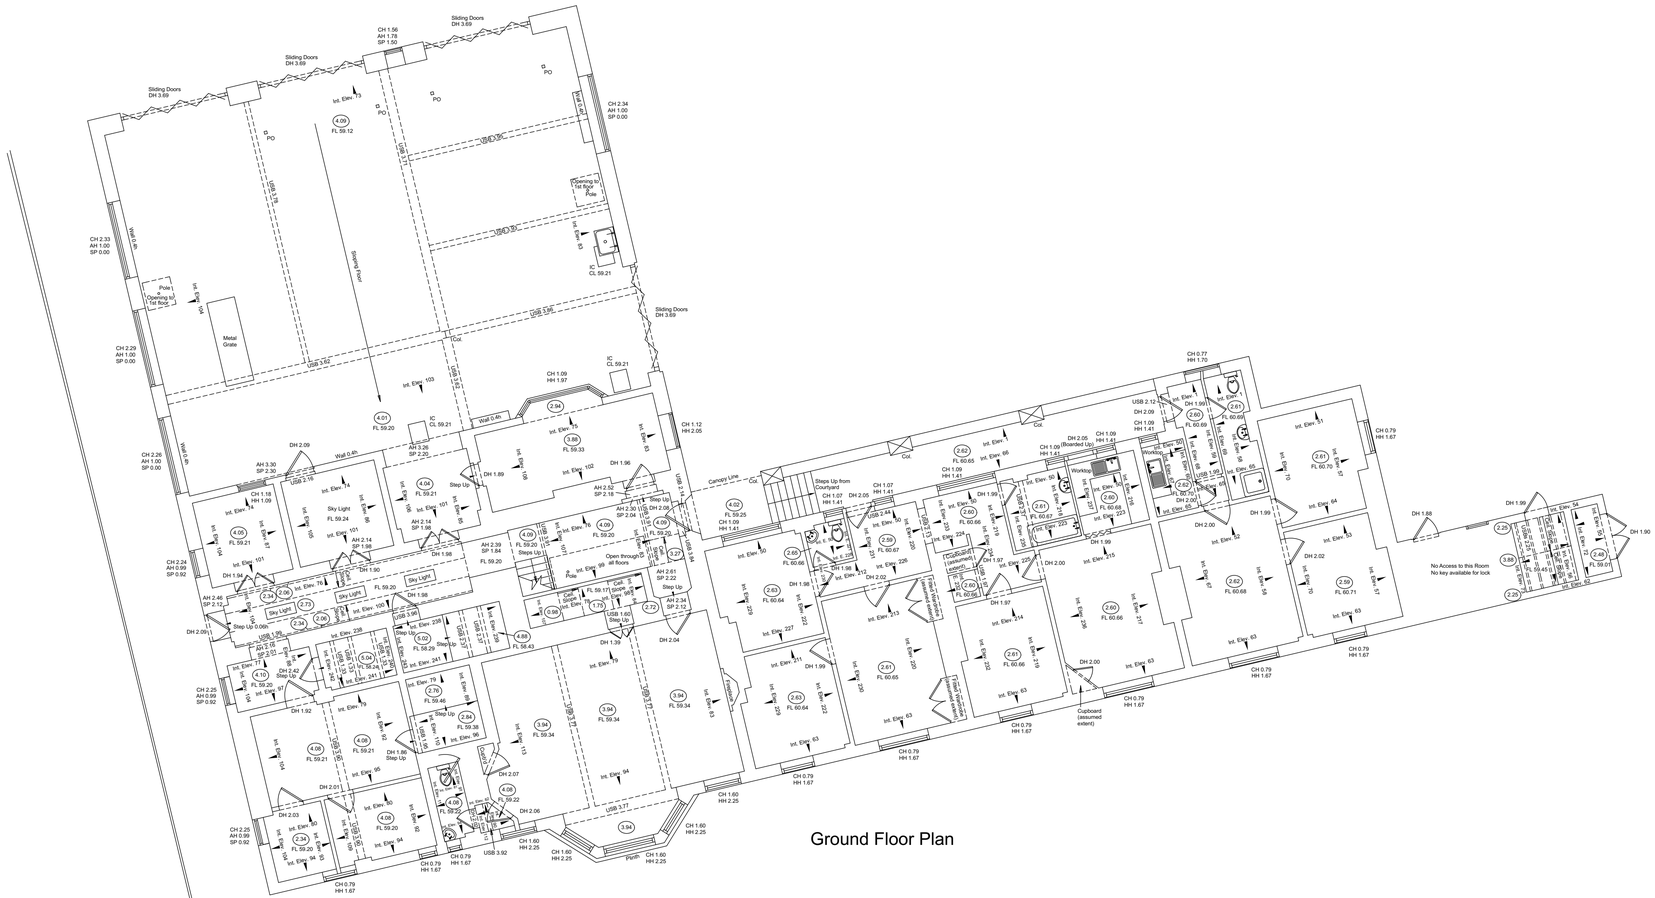
Sliding Doors DH 3.69
CH 1.56 AH 1.78 SP 1.50
Sliding Doors DH 3.69
Sliding Doors DH 3.69
PO
PO
PO
Int. Elev 73
4.09 FL 59.12
Wall 0.4m
CH 2.34 AH 1.00 SP 0.00
USB 4.34
USB 3.90
Opening to 1st floor Pole
USB 3.78
Int. Elev 75
Int. Elev 74
USB 3.92
CH 2.33 AH 1.00 SP 0.00
Light Up
Pole to Opening to 1st floor
Int. Elev 76
Metal Grate
Sloping Floor
USB 3.62
Col.
IC CL 59.21
Sliding Doors DH 3.69
CH 2.29 AH 1.00 SP 0.00
Int. Elev 103
4.01 FL 59.20
IC CL 59.21
Wall 0.4m
CH 1.09 HH 1.97
2.94
Int. Elev 75
3.80 FL 59.33
Int. Elev 102
Int. Elev 63
DH 1.96
CH 1.12 HH 2.05
CH 2.26 AH 1.00 SP 0.00
DH 2.09
Wall 0.4m
AH 3.30 SP 2.30
USB 2.16
Int. Elev 74
Sky Light FL 59.24
Int. Elev 101
AH 2.14 SP 1.98
Int. Elev 96
Int. Elev 97
4.04 FL 59.21
Step Up
AH 2.14 SP 1.98
Int. Elev 101
DH 1.89
Int. Elev 98
Int. Elev 99
AH 2.62 SP 2.18
Int. Elev 63
CH 1.18 HH 1.09
Int. Elev 74
Int. Elev 100
4.05 FL 59.21
Int. Elev 101
DH 1.84
Int. Elev 76
Int. Elev 77
Int. Elev 78
DH 1.98
DH 1.90
Sky Light
Sky Light
Sky Light
Int. Elev 100
FL 59.20
Int. Elev 238
Int. Elev 239
Int. Elev 240
Int. Elev 241
Step Up 0.09m
USB 3.96
USB 3.91
USB 3.91
Step Up
Step Up
Step Up
Int. Elev 97
Int. Elev 95
Int. Elev 96
Int. Elev 94
Int. Elev 79
Int. Elev 80
Int. Elev 81
Int. Elev 82
Int. Elev 83
Int. Elev 84
Int. Elev 85
Int. Elev 86
Int. Elev 87
Int. Elev 88
Int. Elev 89
Int. Elev 90
Int. Elev 91
Int. Elev