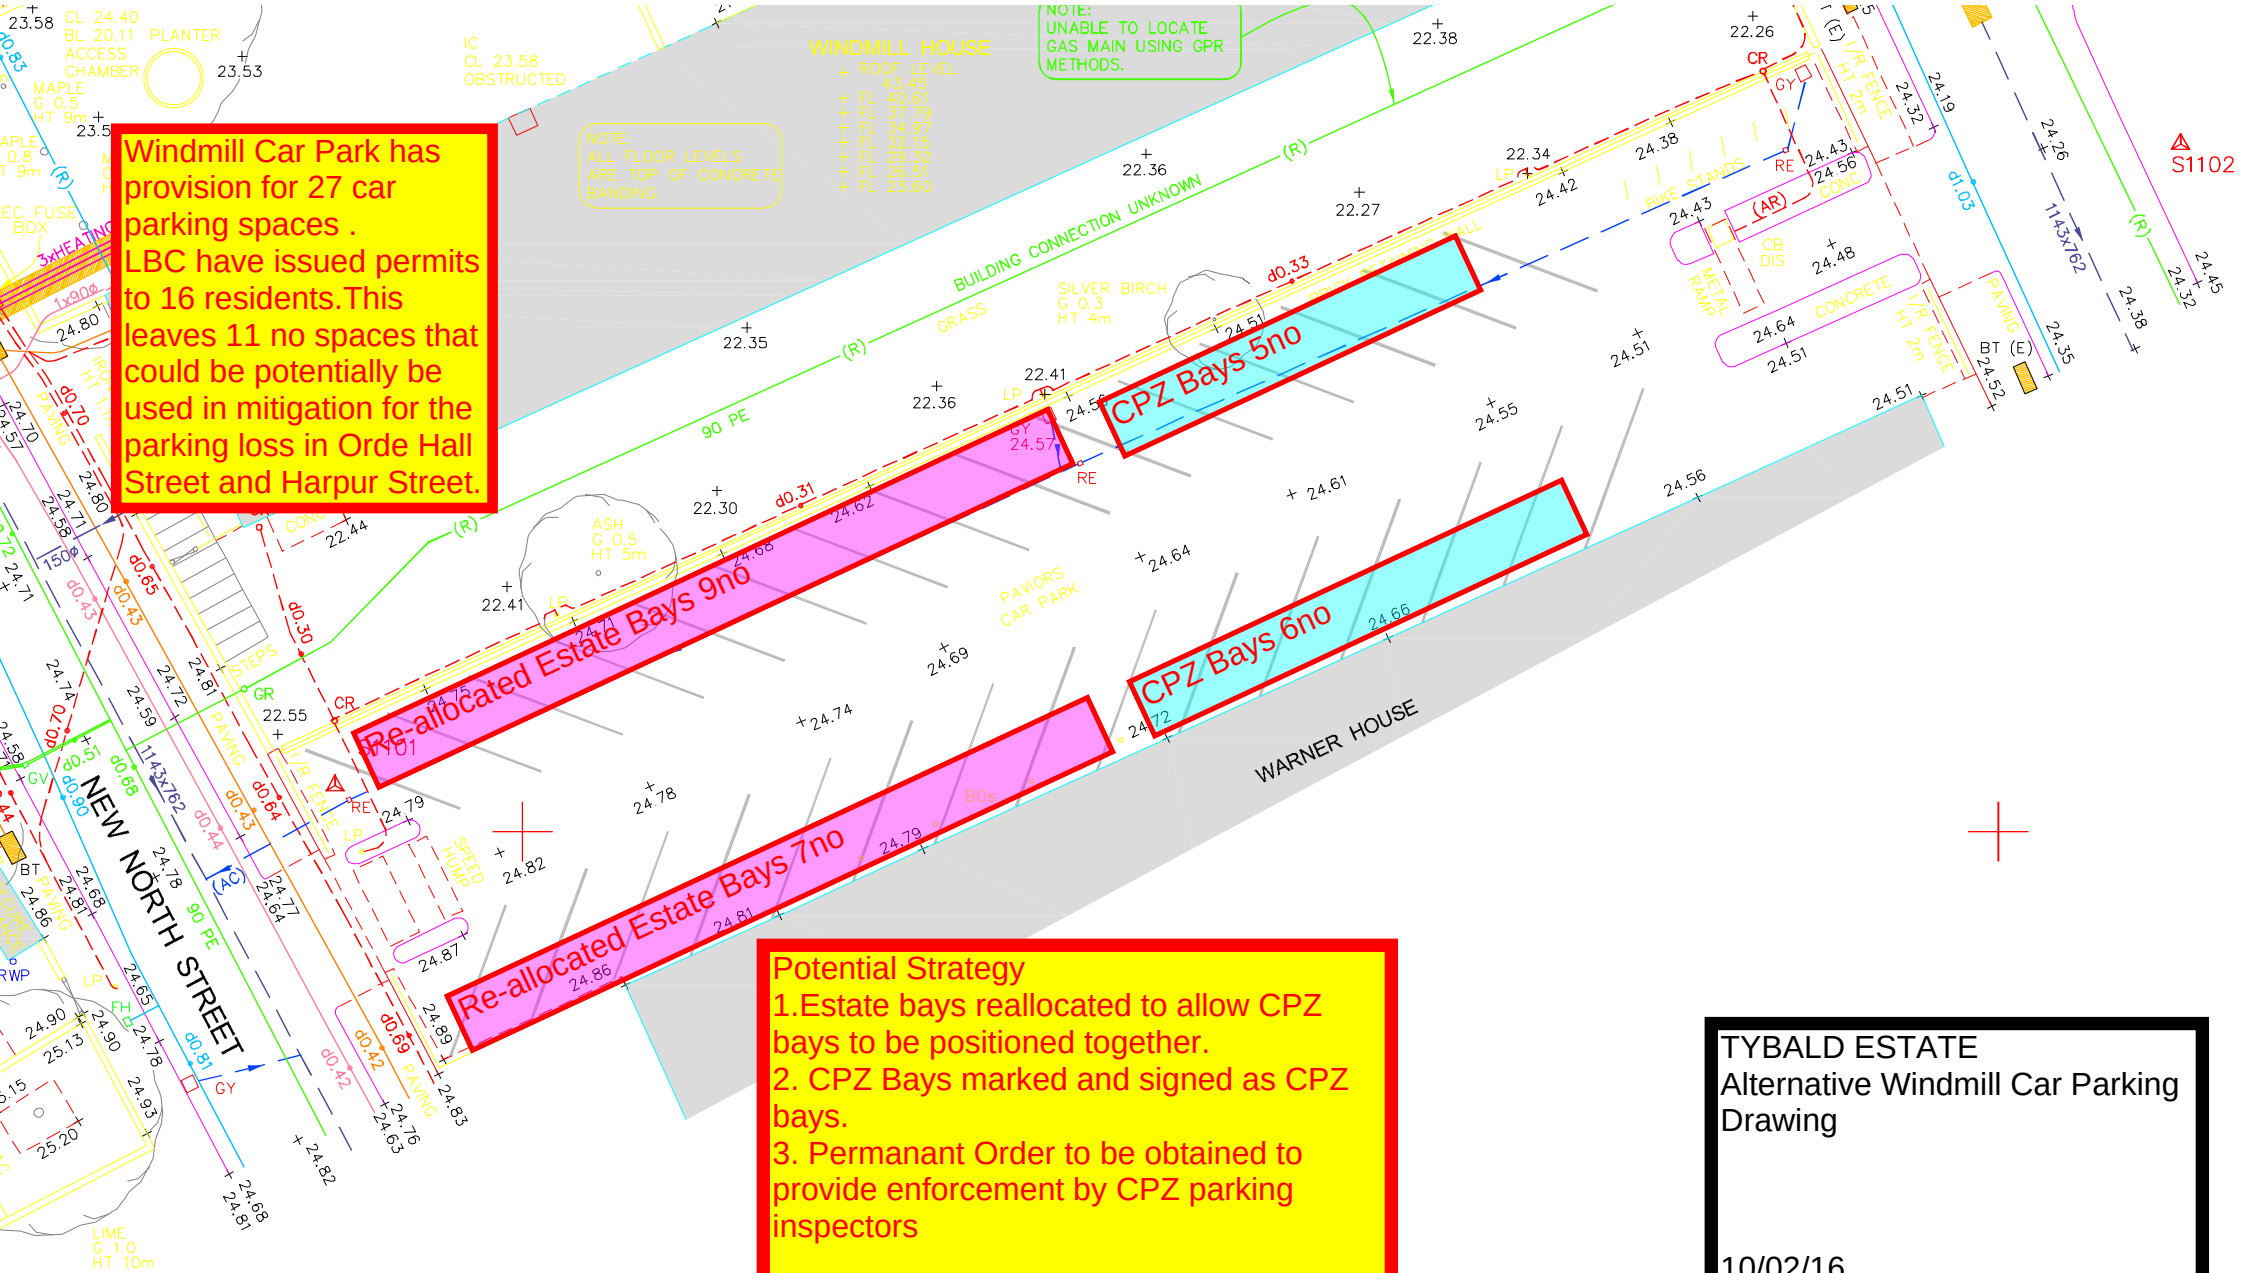

Potential Strategy
1.Estate bays reallocated to allow CPZ bays to be positioned together.
2. CPZ Bays marked and signed as CPZ bays.
3. Permanant Order to be obtained to provide enforcement by CPZ parking inspectors

TYBALD ESTATE
Alternative Windmill Car Parking Drawing

10/02/16