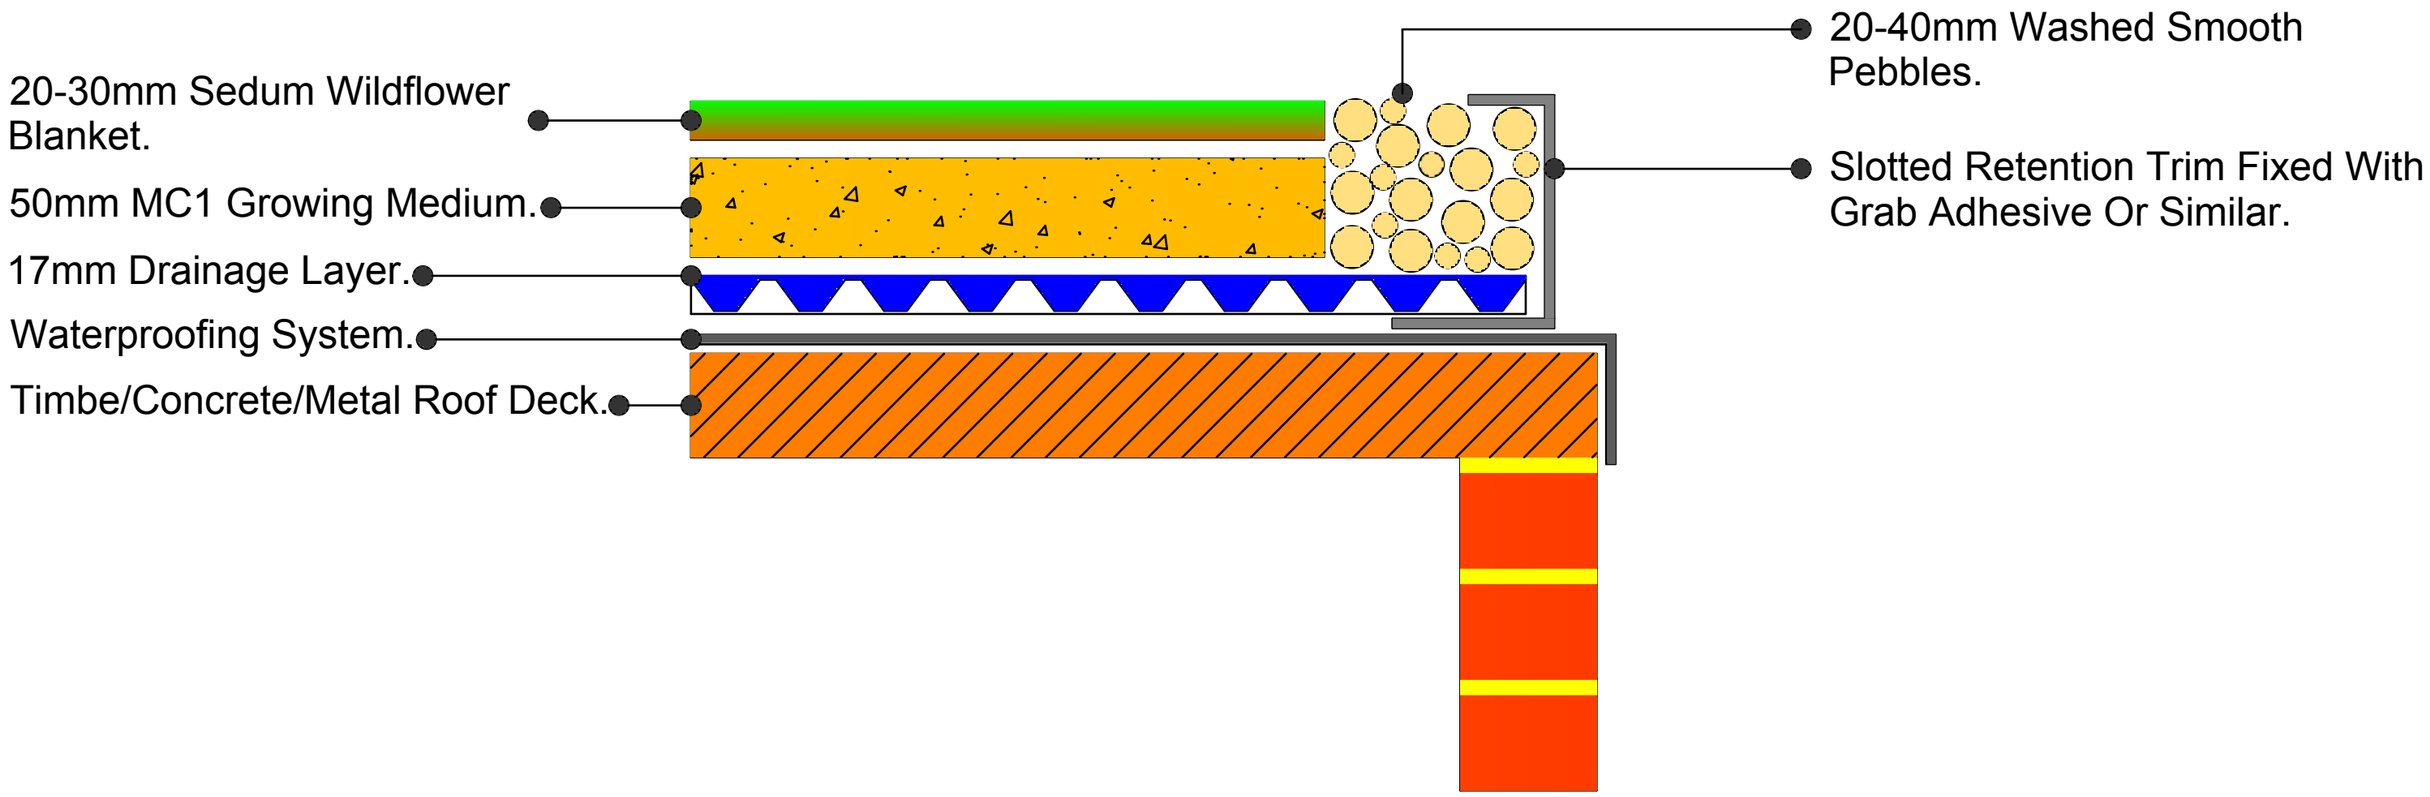

Sedum Supply Ltd
15 Severn Farm Enterprise Park
Welshpool
Powys
SY21 7DF
01938 552 620

Drawing Title: Typical Sedum Wildflower Verge Detail
Generic Waterproofing.
(Drawing not to scale)