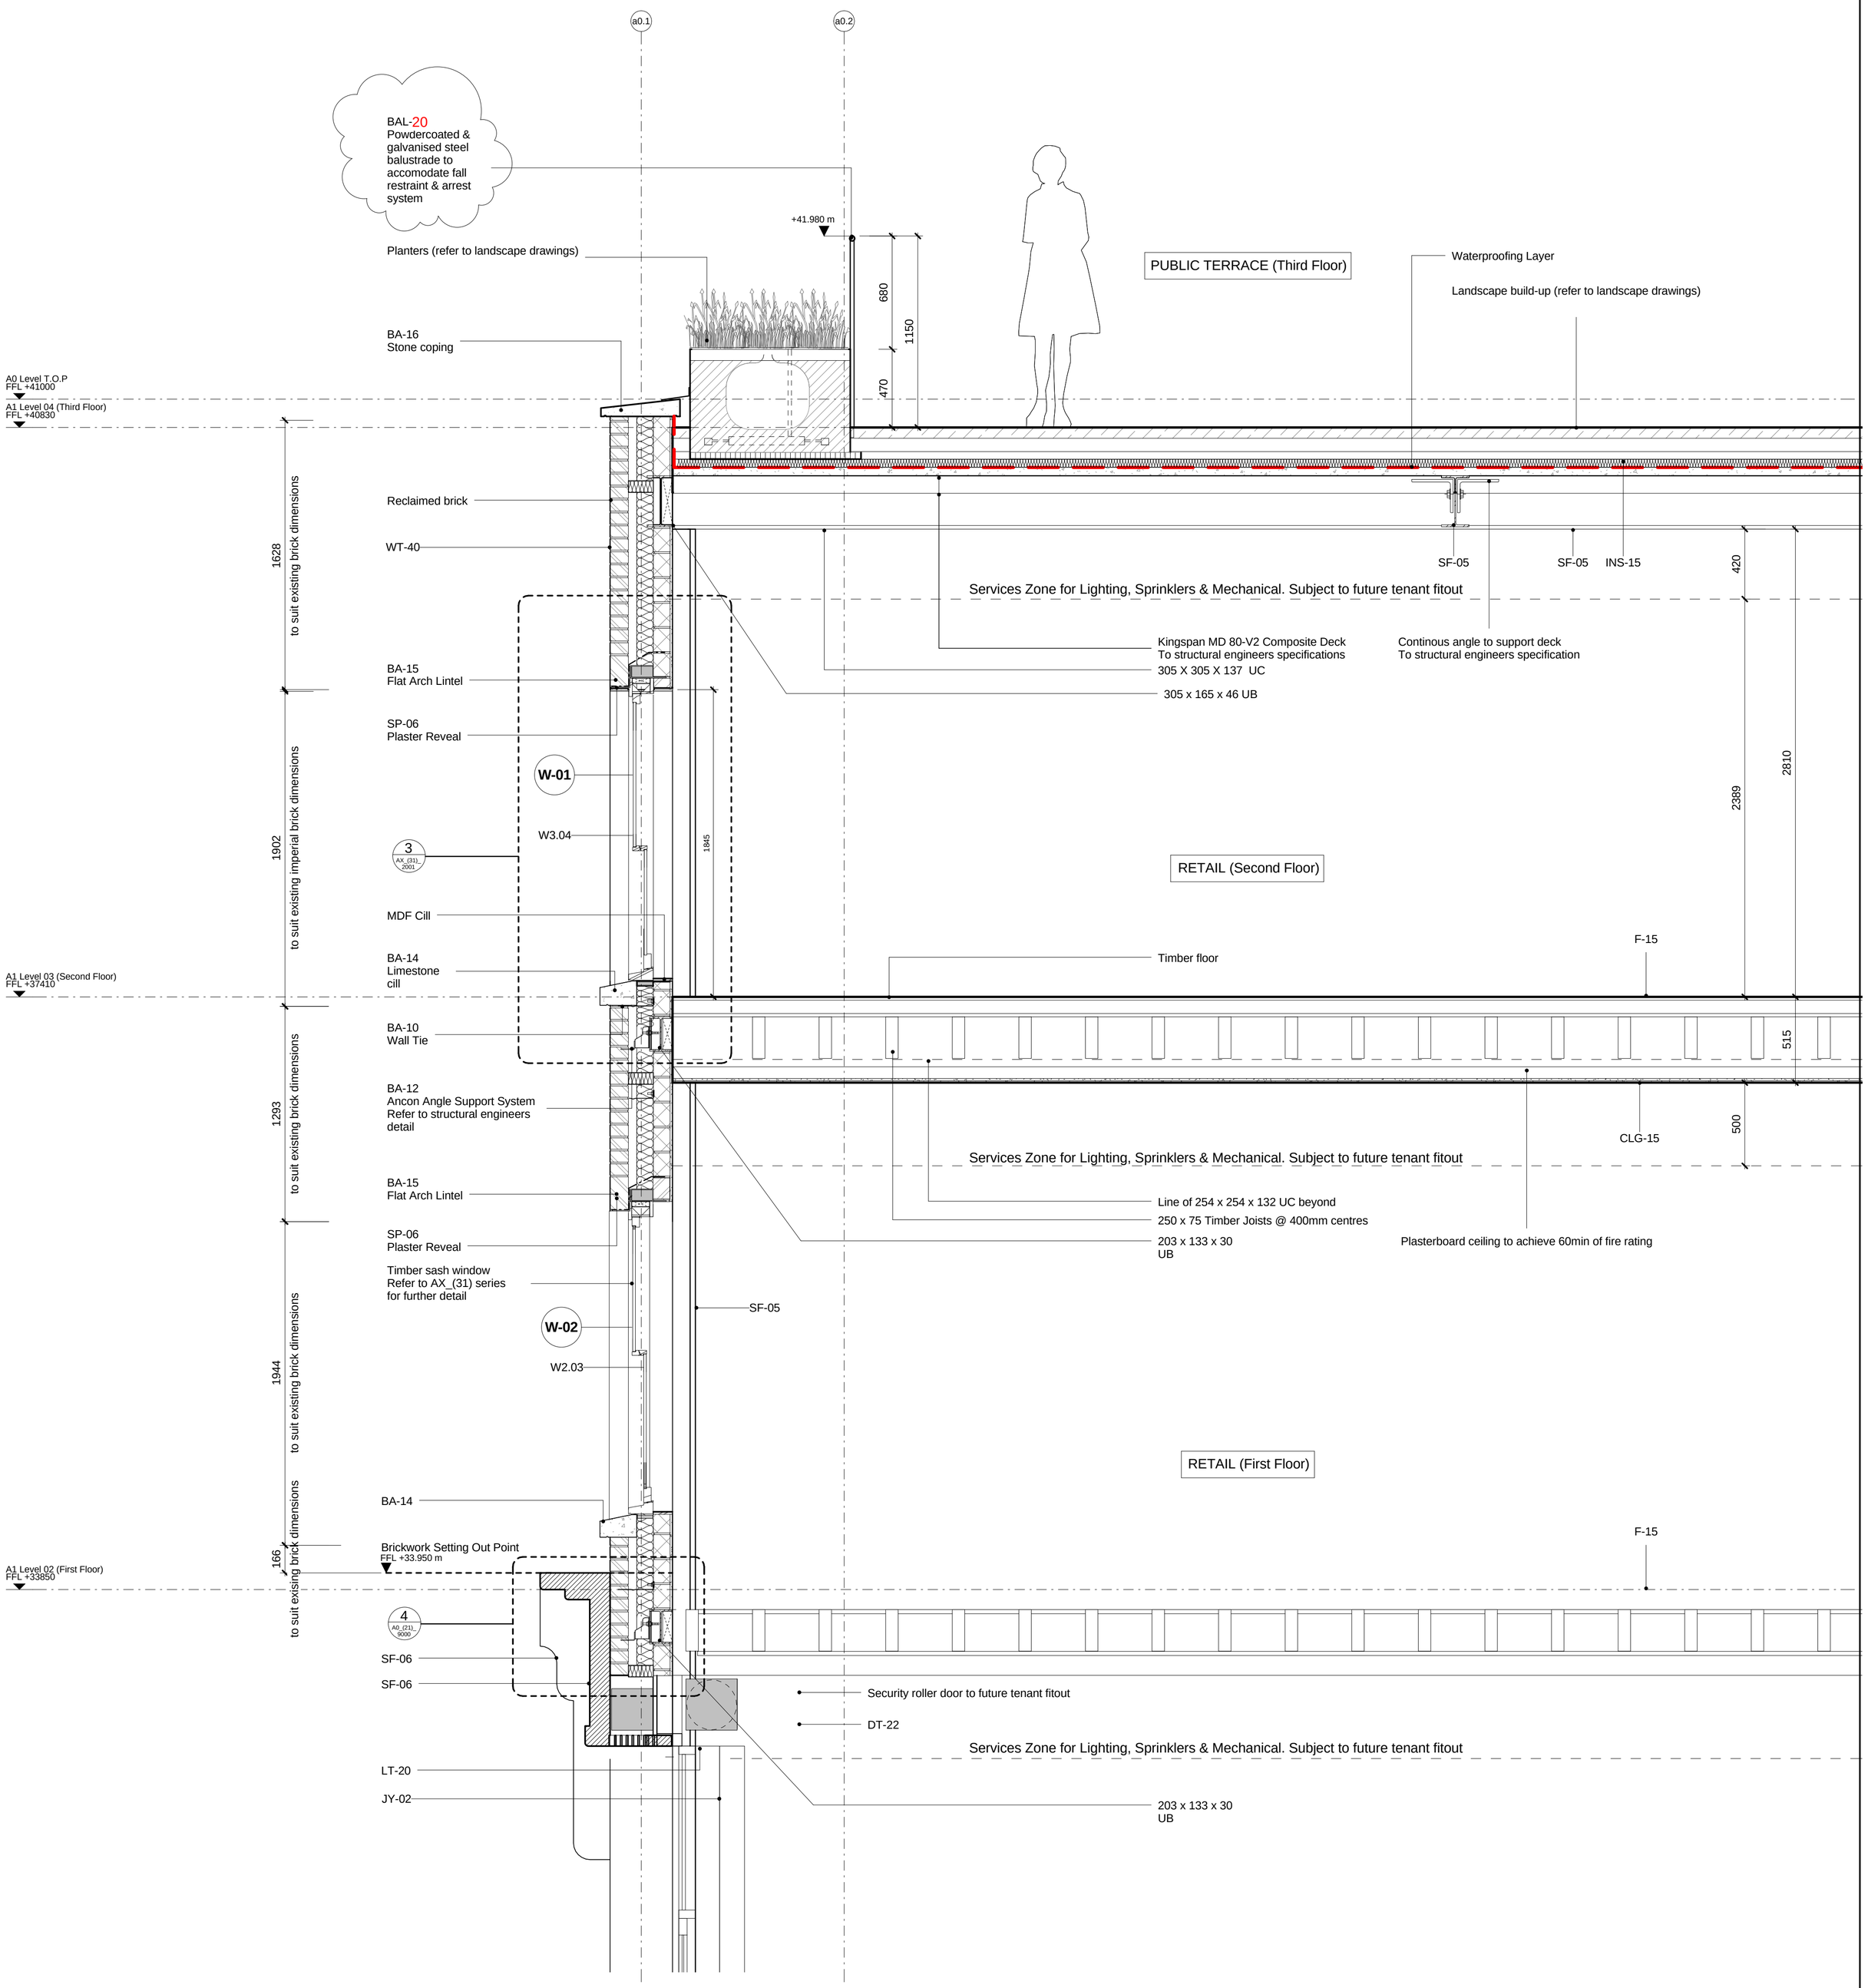

Retained Facade

Parapet to be raised
Reclaimed bricks from demolition to be used

New wall

WT1 Window Type

W2.01 Window Number

NOTE

1. Grid indicative only
2. Refer to Landscape Drawings for Roof Terrace details
3. Location of existing walls & openings subject to Additional Survey
4. Final Design of Streetfront Facade subject to Council Review
5. Refer to Structural Engineers drawings for structural steel & timber sizes.

Refer to T Sheet for specification clauses

REV	DATE	DESCRIPTION
T01	26/06/15	Stage E Issue
T02	24/07/15	Stage E Drawings with TRS Sheet Codes
T03	18/12/15	ERs Issue

CONSULTANTS	
CLIENT:	Stanley Sidings
CONTRACTOR:	-
STRUCTURAL ENGINEER:	Walsh Group
MECHANICAL ENGINEER:	Hoare Lea
COST CONSULTANT:	Gardiner & Theobald
PROJECT MANAGER:	Gardiner & Theobald
ACOUSTIC CONSULTANT:	Arup
TRANSPORT CONSULTANT:	Arup
PLANNING CONSULTANT:	Gerald Eve
LANDSCAPE ARCHITECT:	Fabrik
CDM CO-ORDINATOR:	MSA Safety

NOTE

1. Do not scale from this drawing.
2. All dimensions to be checked on site by the contractor and such dimensions to be his responsibility.
3. Report all drawing errors, omissions and discrepancies to the architect.
4. This document may be issued in an uncontrolled CAD format to enable others to use it as background information to make alterations and/or additions. In that instance the file will be accompanied by a PDF version. It is for those making such alterations and additions to ensure that they make use of current background information. AHMM Ltd accepts no liability for any such alterations or additions to the background information or arising out of changes to background information which occur prior to alterations of additions being made.

LOCATION

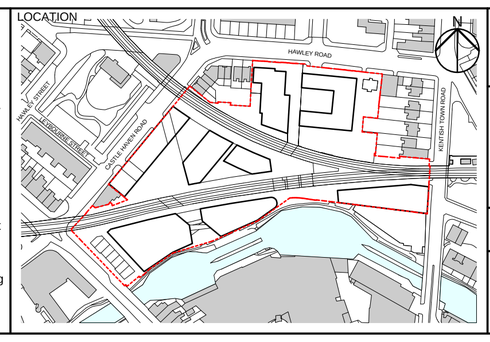

ALLFORD HALL MONAGHAN MORRIS
ARCHITECTS Ltd
5-23 OLD STREET, LONDON, EC1V 9HL
TEL 020 7251 5261 FAX 020 7251 5123 WEB WWW.AHMM.CO.UK

job title
CAMDEN LOCK VILLAGE

drawing title / location
Detail Section 01

drawn by	checked	scale	status
WH	LMD	1 : 20 @ A1	ERs Issue

project	building	class	drawing number	revision
14045	A0_(21)_		3010	T03