3 Downshire Hill, London, NW3 1NR
Construction Programme (Rev A - 31/03/16)

ID	Task Name
1	Mobilisation and site setup
2	Preparatory works
3	Temporary works and installation of new support beam under flank wall including column base centrally
4	Construction of underpinning bases/retaining wall to basement perimeter under main house
5	Construction of retaining wall sections to basement extension perimeter walls
6	Installation of structural steelwork at GF and basement levels under existing ground bearing slab
7	Bulk excavation to formation level
8	Construction of suspended RC slab at GF level in extension area
9	Drainage and sump and pump installation
10	Construction of RC basement slab
11	Construction of internal load bearing blockwork
12	Installation of internal waterproofing membrane
13	Installation of insulation and screed layer to basement floor
14	Application of external waterproofing membrane and screed protection to top of suspended slab
15	Clean and demobilise
16	Handover completed basement

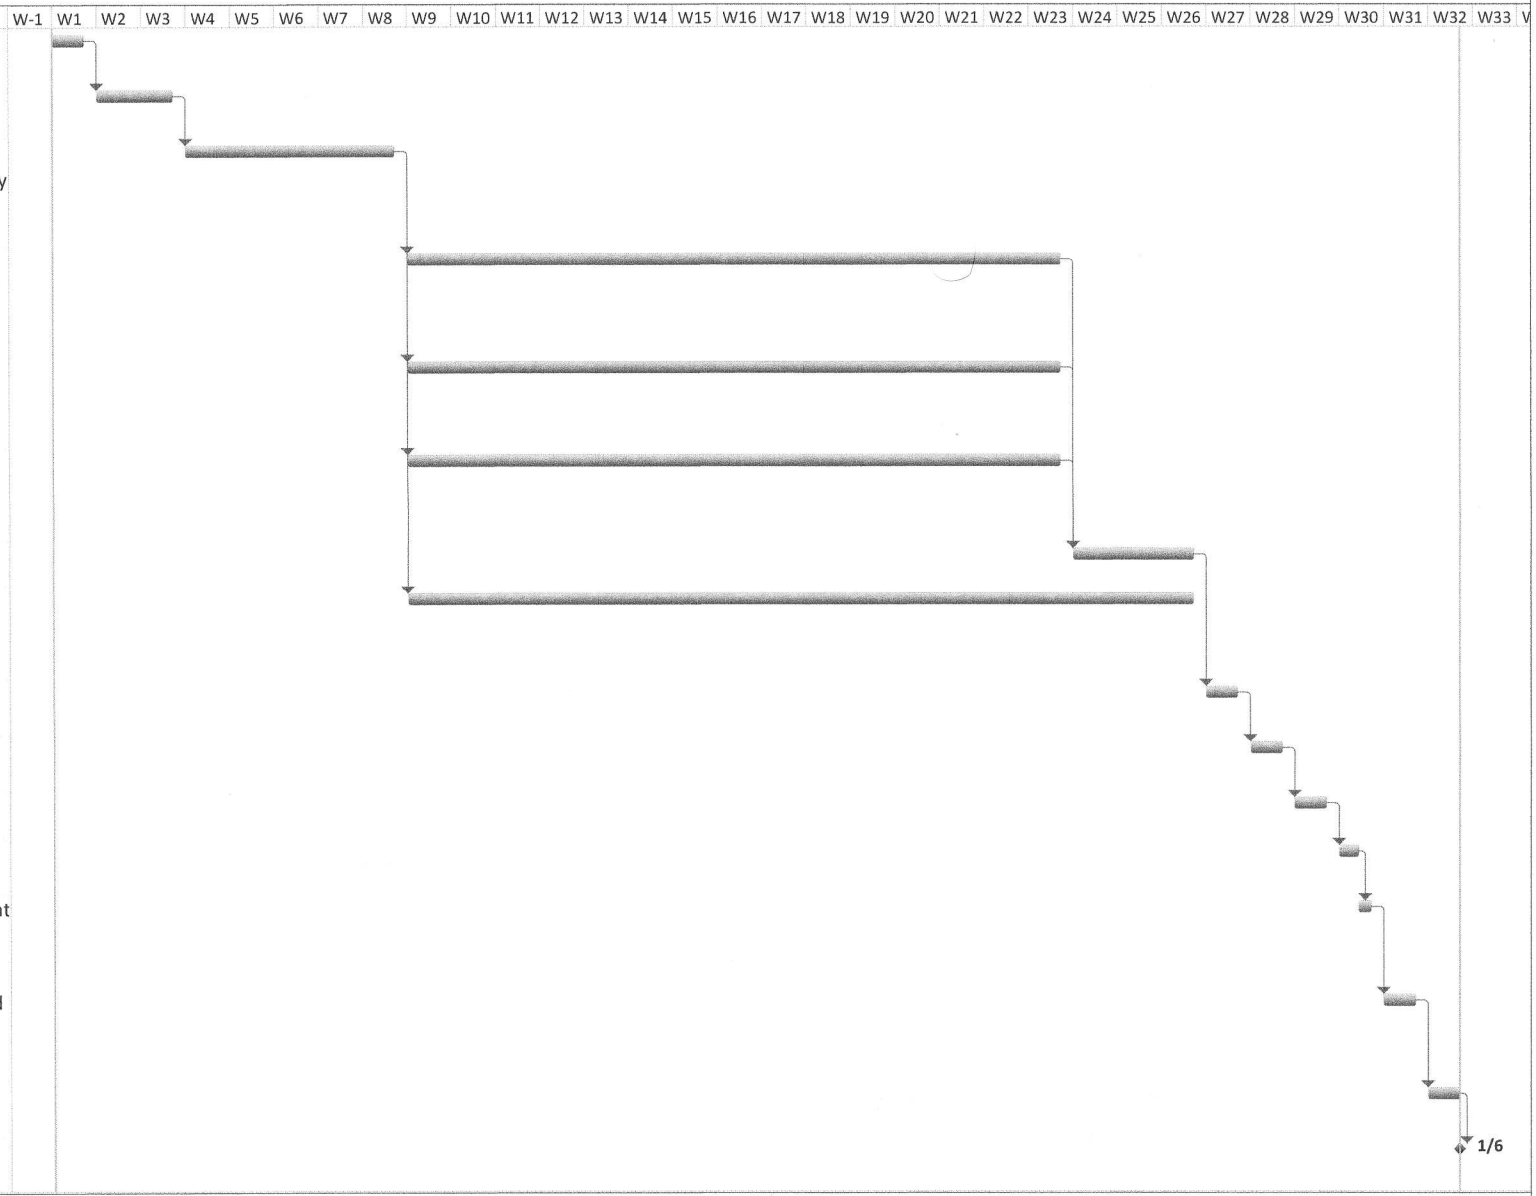

Project: UGL162 Prog Rev A 31031
Date: Thu 3/31/16

Task	Project Summary	Inactive Milestone	Manual Summary Rollup	Deadline
Split	External Tasks	Inactive Summary	Manual Summary	Progress
Milestone	External Milestone	Manual Task	Start-only	
Summary	Inactive Task	Duration-only	Finish-only	