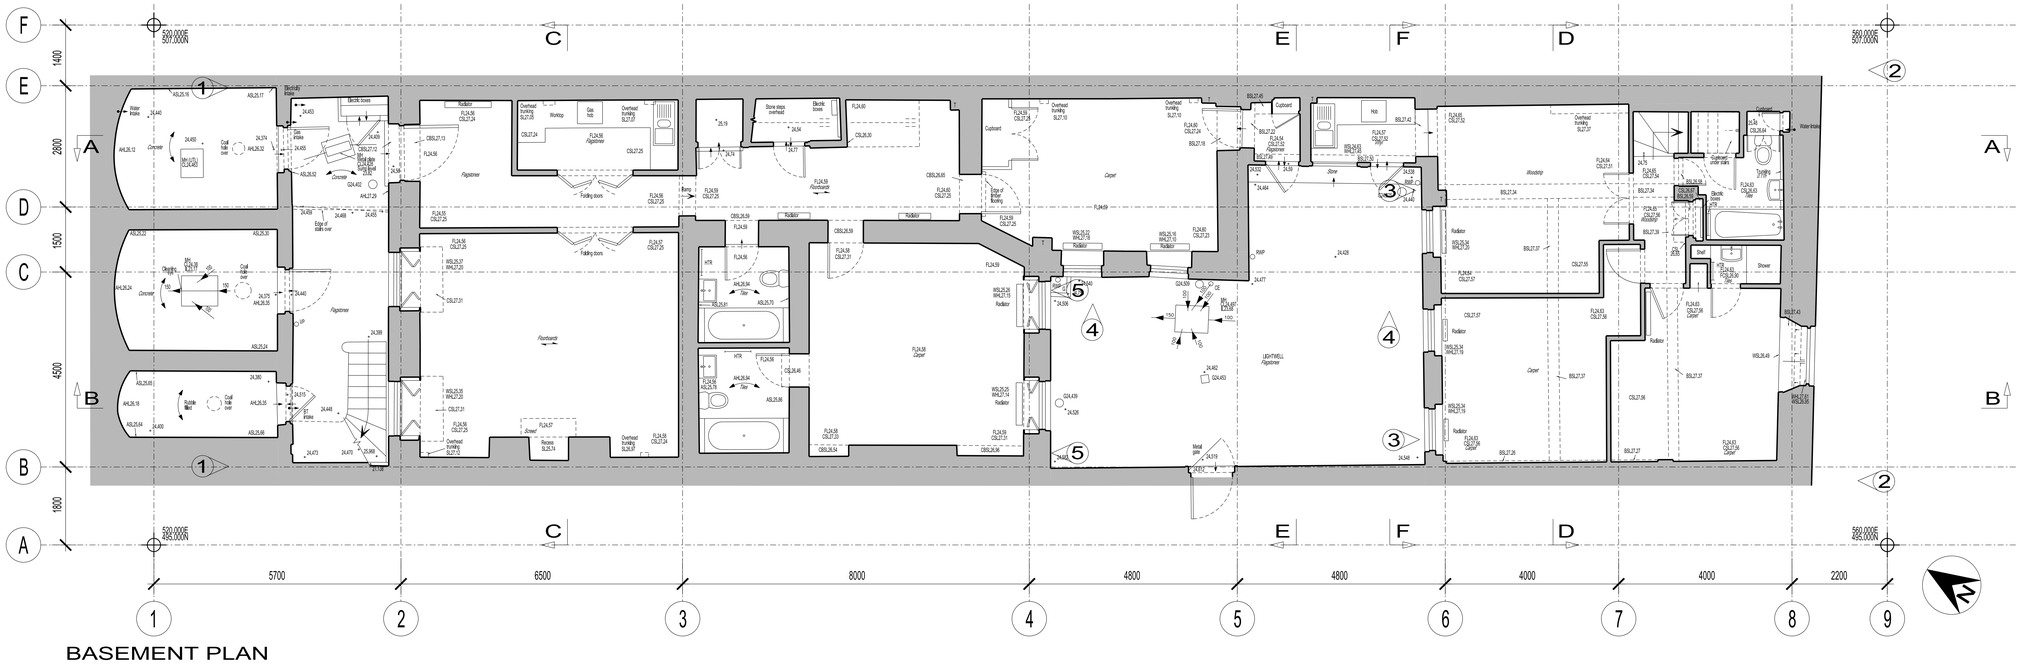
520.000E 507.000N
560.000E 507.000N
5700
6500
8000
4800
4800
4000
4000
2200
1400
2800
1500
4500
1800
Electricity intake
Water intake
Electric boxes
Rockface
Overhead trunking SL27.01
Overhead trunking SL27.02
Overhead trunking SL27.03
Overhead trunking SL27.10
Overhead trunking SL27.37
Worktop
Gas hub
Cupboard
Hob
Sink
Flagstones
Folding doors
Flowboards
Carpet
Stone
Concrete
Ramp
Step
Edge of ledge/ Boarding
Stone steps overhead
Cupboard under stairs
Toilet
Shower
Bath
Radiator
Woodstrip
