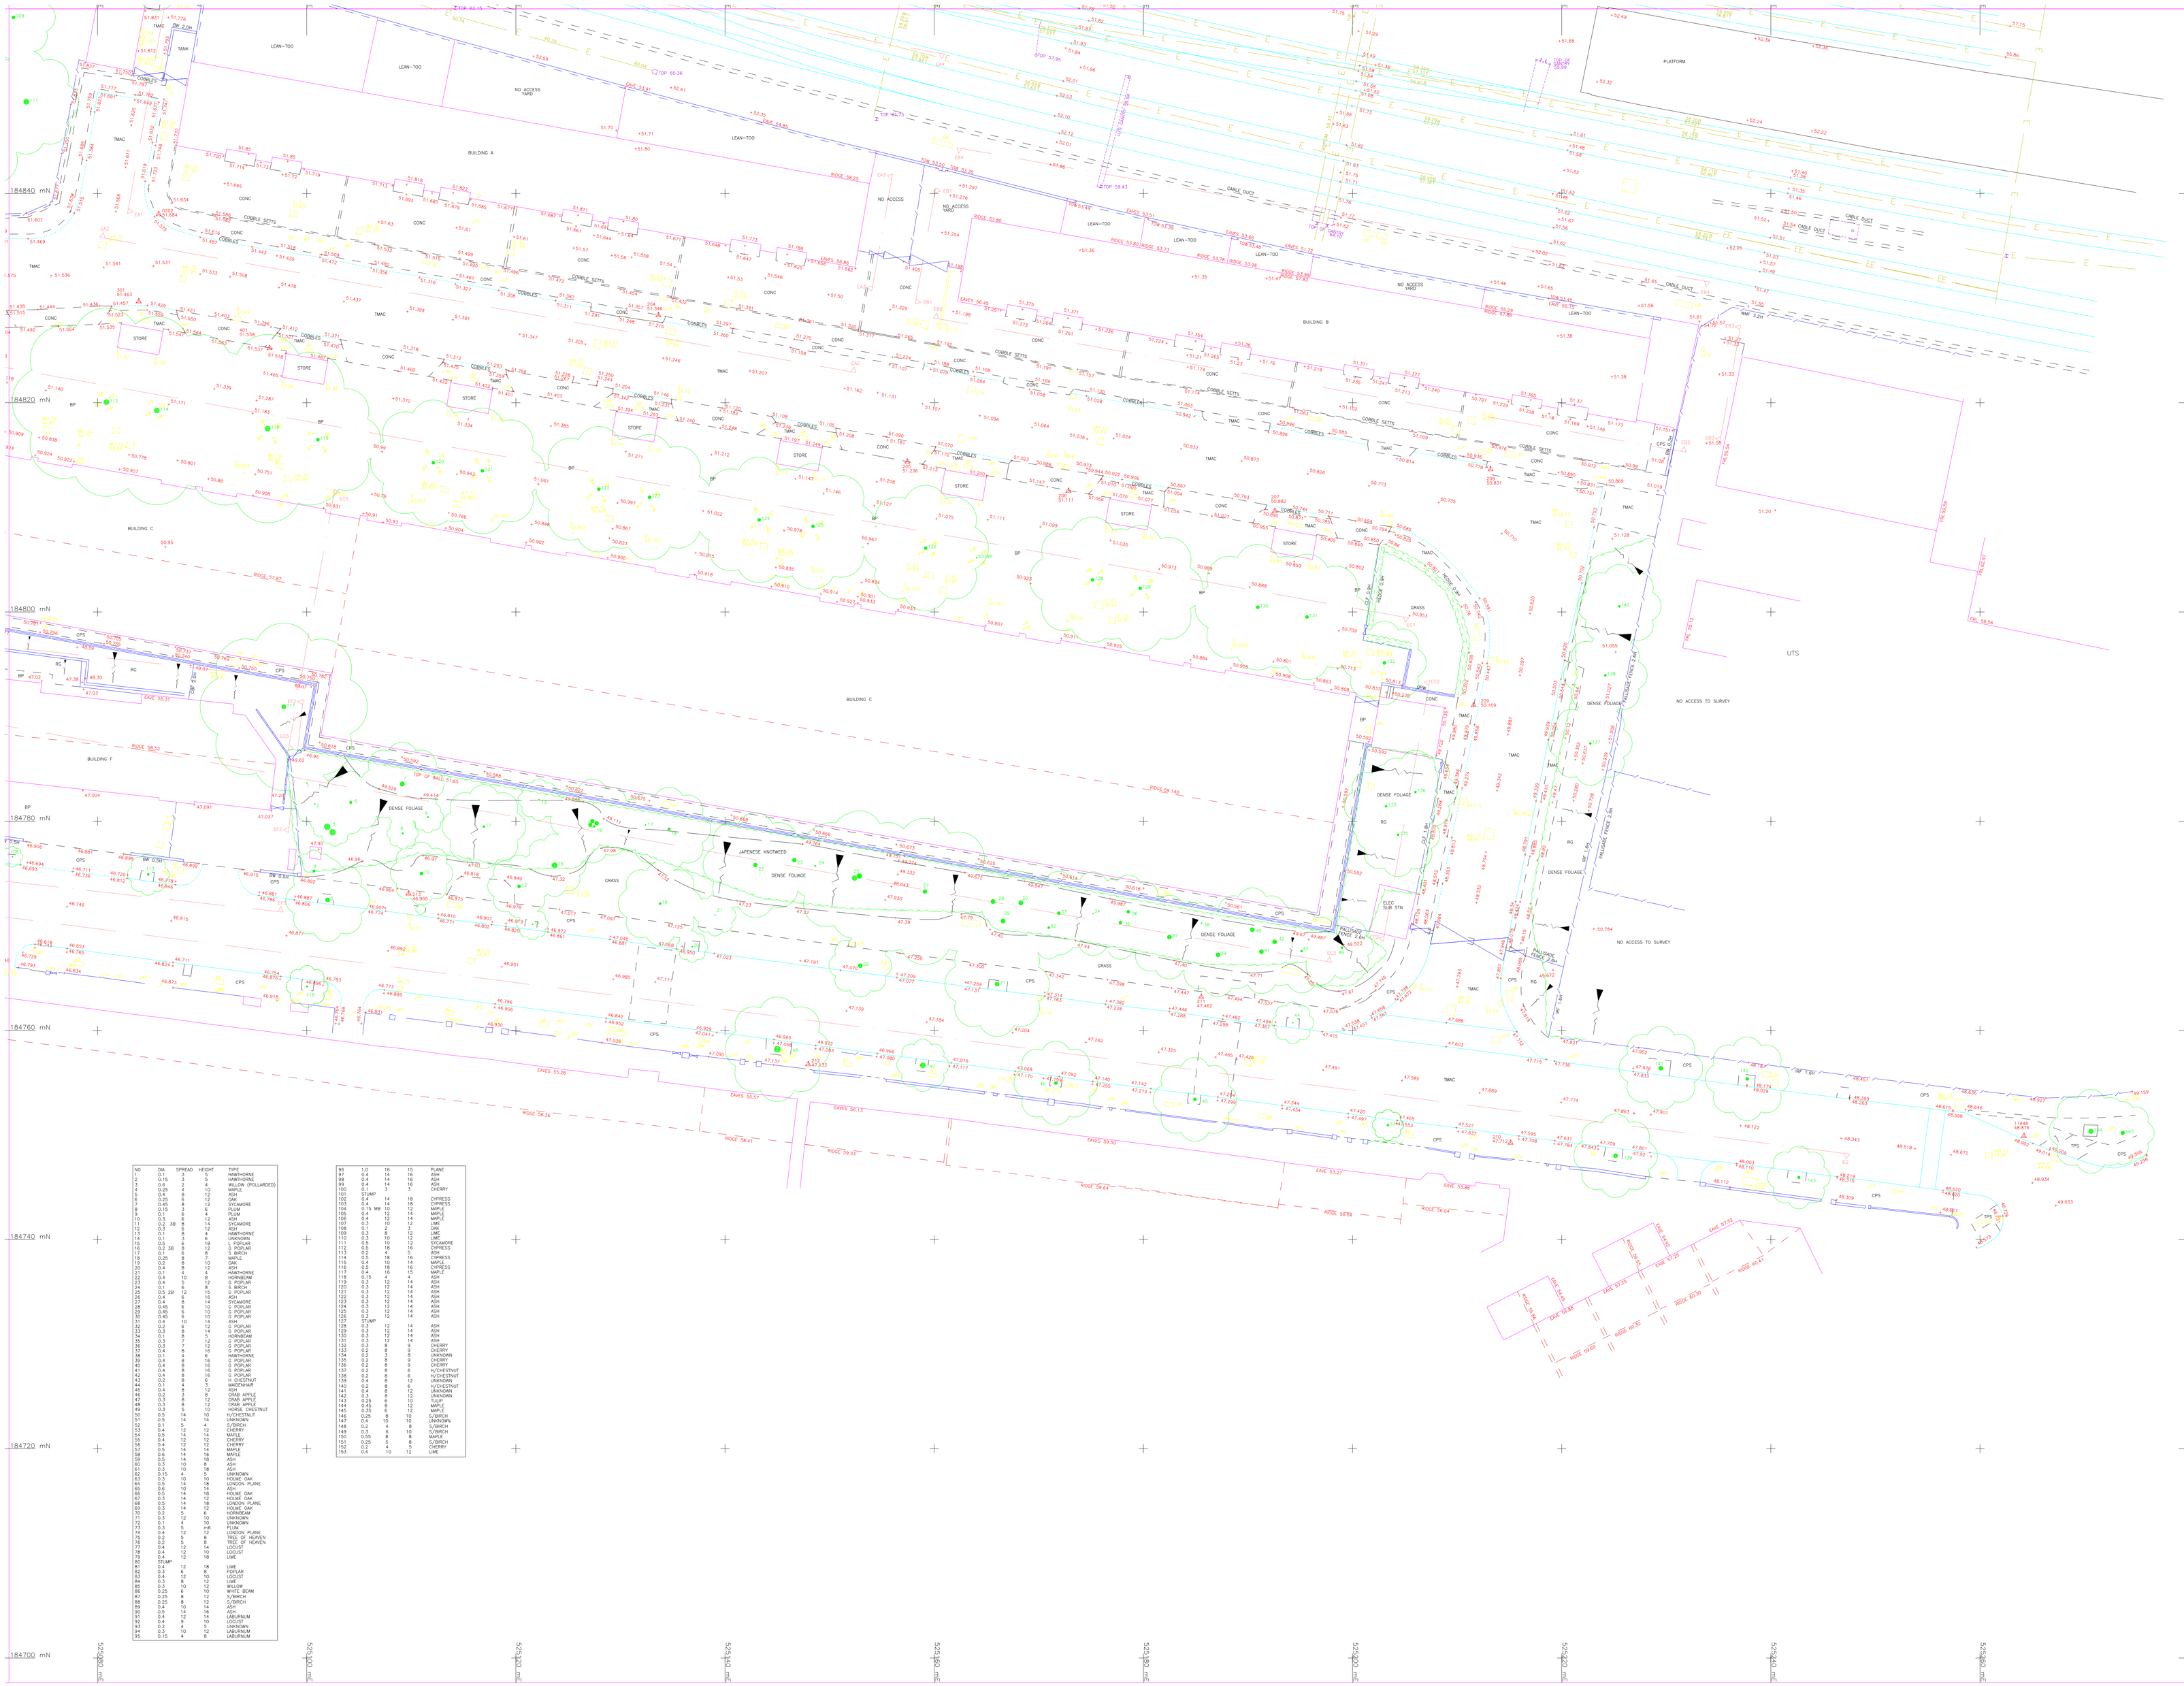
184840 mN
184820 mN
184800 mN
184780 mN
184760 mN
184740 mN
184720 mN
184700 mN
BUILDING A
BUILDING B
BUILDING C
BUILDING F
LEAN-TOO
NO ACCESS YARD
TMAC
CONC
COBBLE SETTS
STORE
PLATFORM
NO ACCESS TO SURVEY
UTS
DENSE FOLIAGE
JAPANESE KNOTWEED
GRASS
CABLE DUCT
PALISADE FENCE 1.8m
RIDGE 57.80
RIDGE 58.25
RIDGE 59.14
RIDGE 58.92
RIDGE 58.36
RIDGE 58.41
RIDGE 59.33
RIDGE 59.64
RIDGE 56.04
EAVES 53.91
EAVES 54.80
EAVES 53.51
EAVES 53.86
EAVES 56.46
EAVES 55.28
EAVES 55.57
EAVES 56.13
EAVES 59.50
EAVES 53.27
EAVES 53.86
RW 2.2m
RW 1.8m
RW 0.5m
RW 1.6m
RW 1.5m
RW 1.2m
