1-6 Pratt Mews, London, NW1 0AD
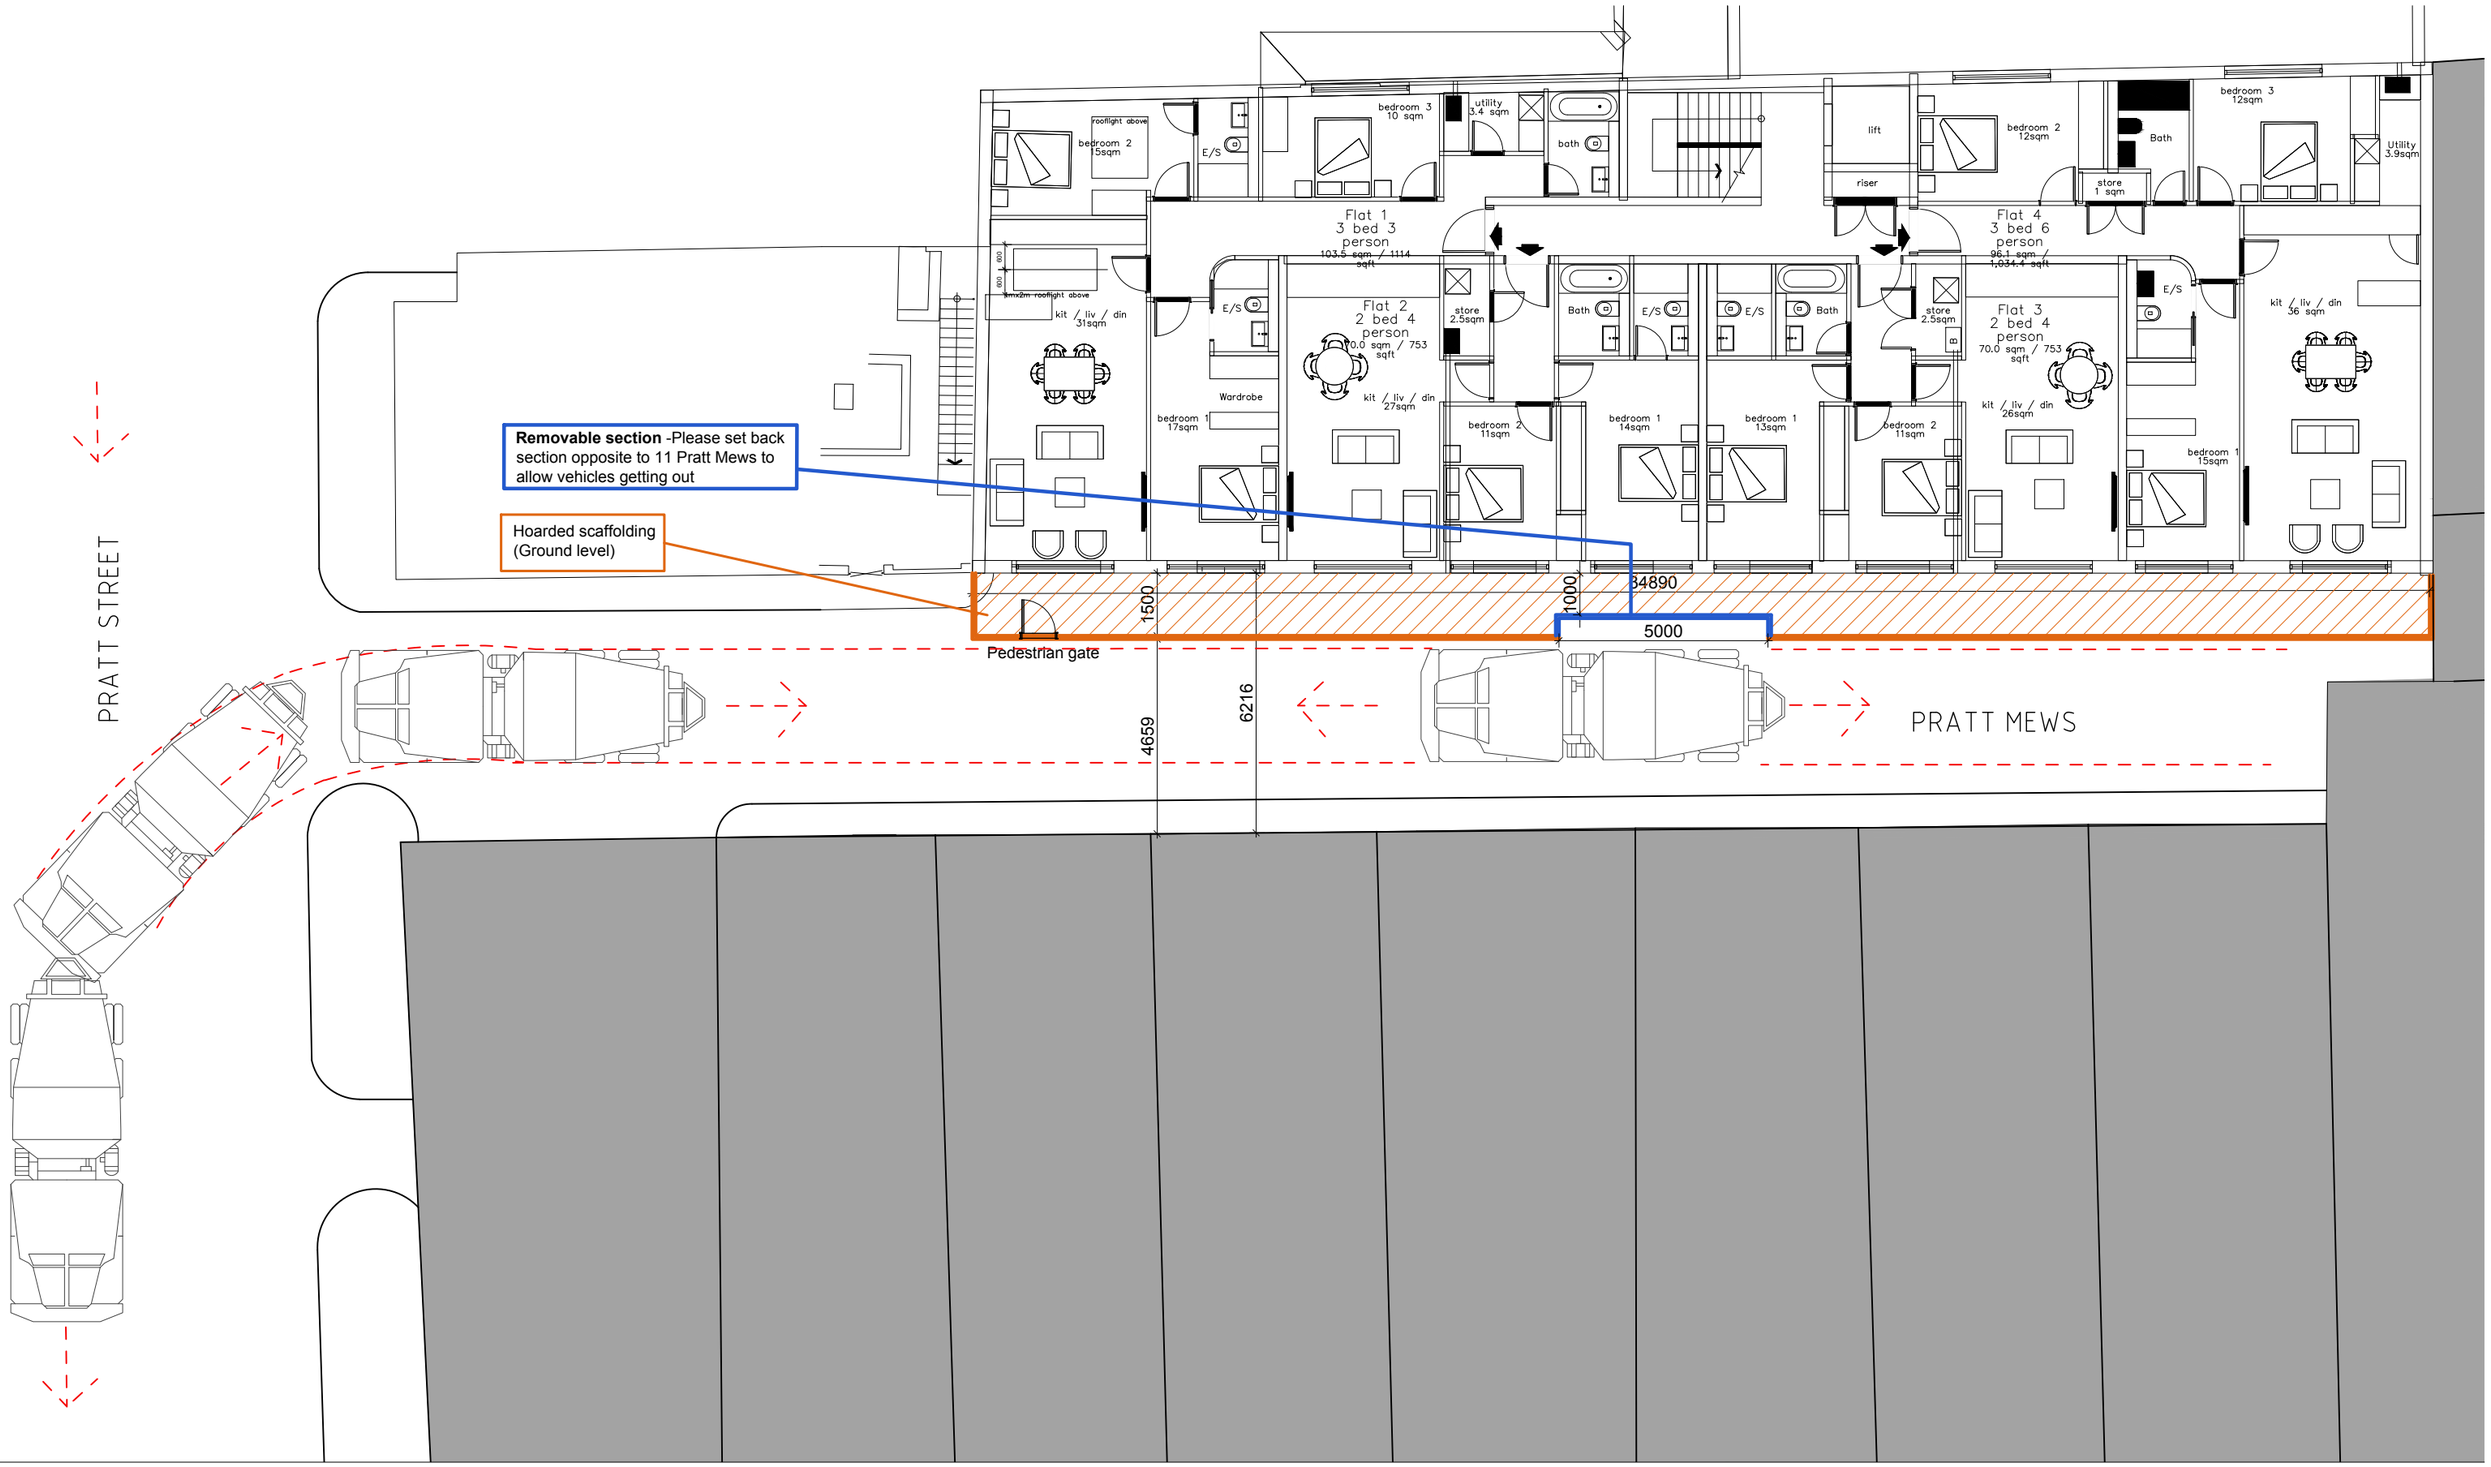
Swept path diagram- Concrete wagon