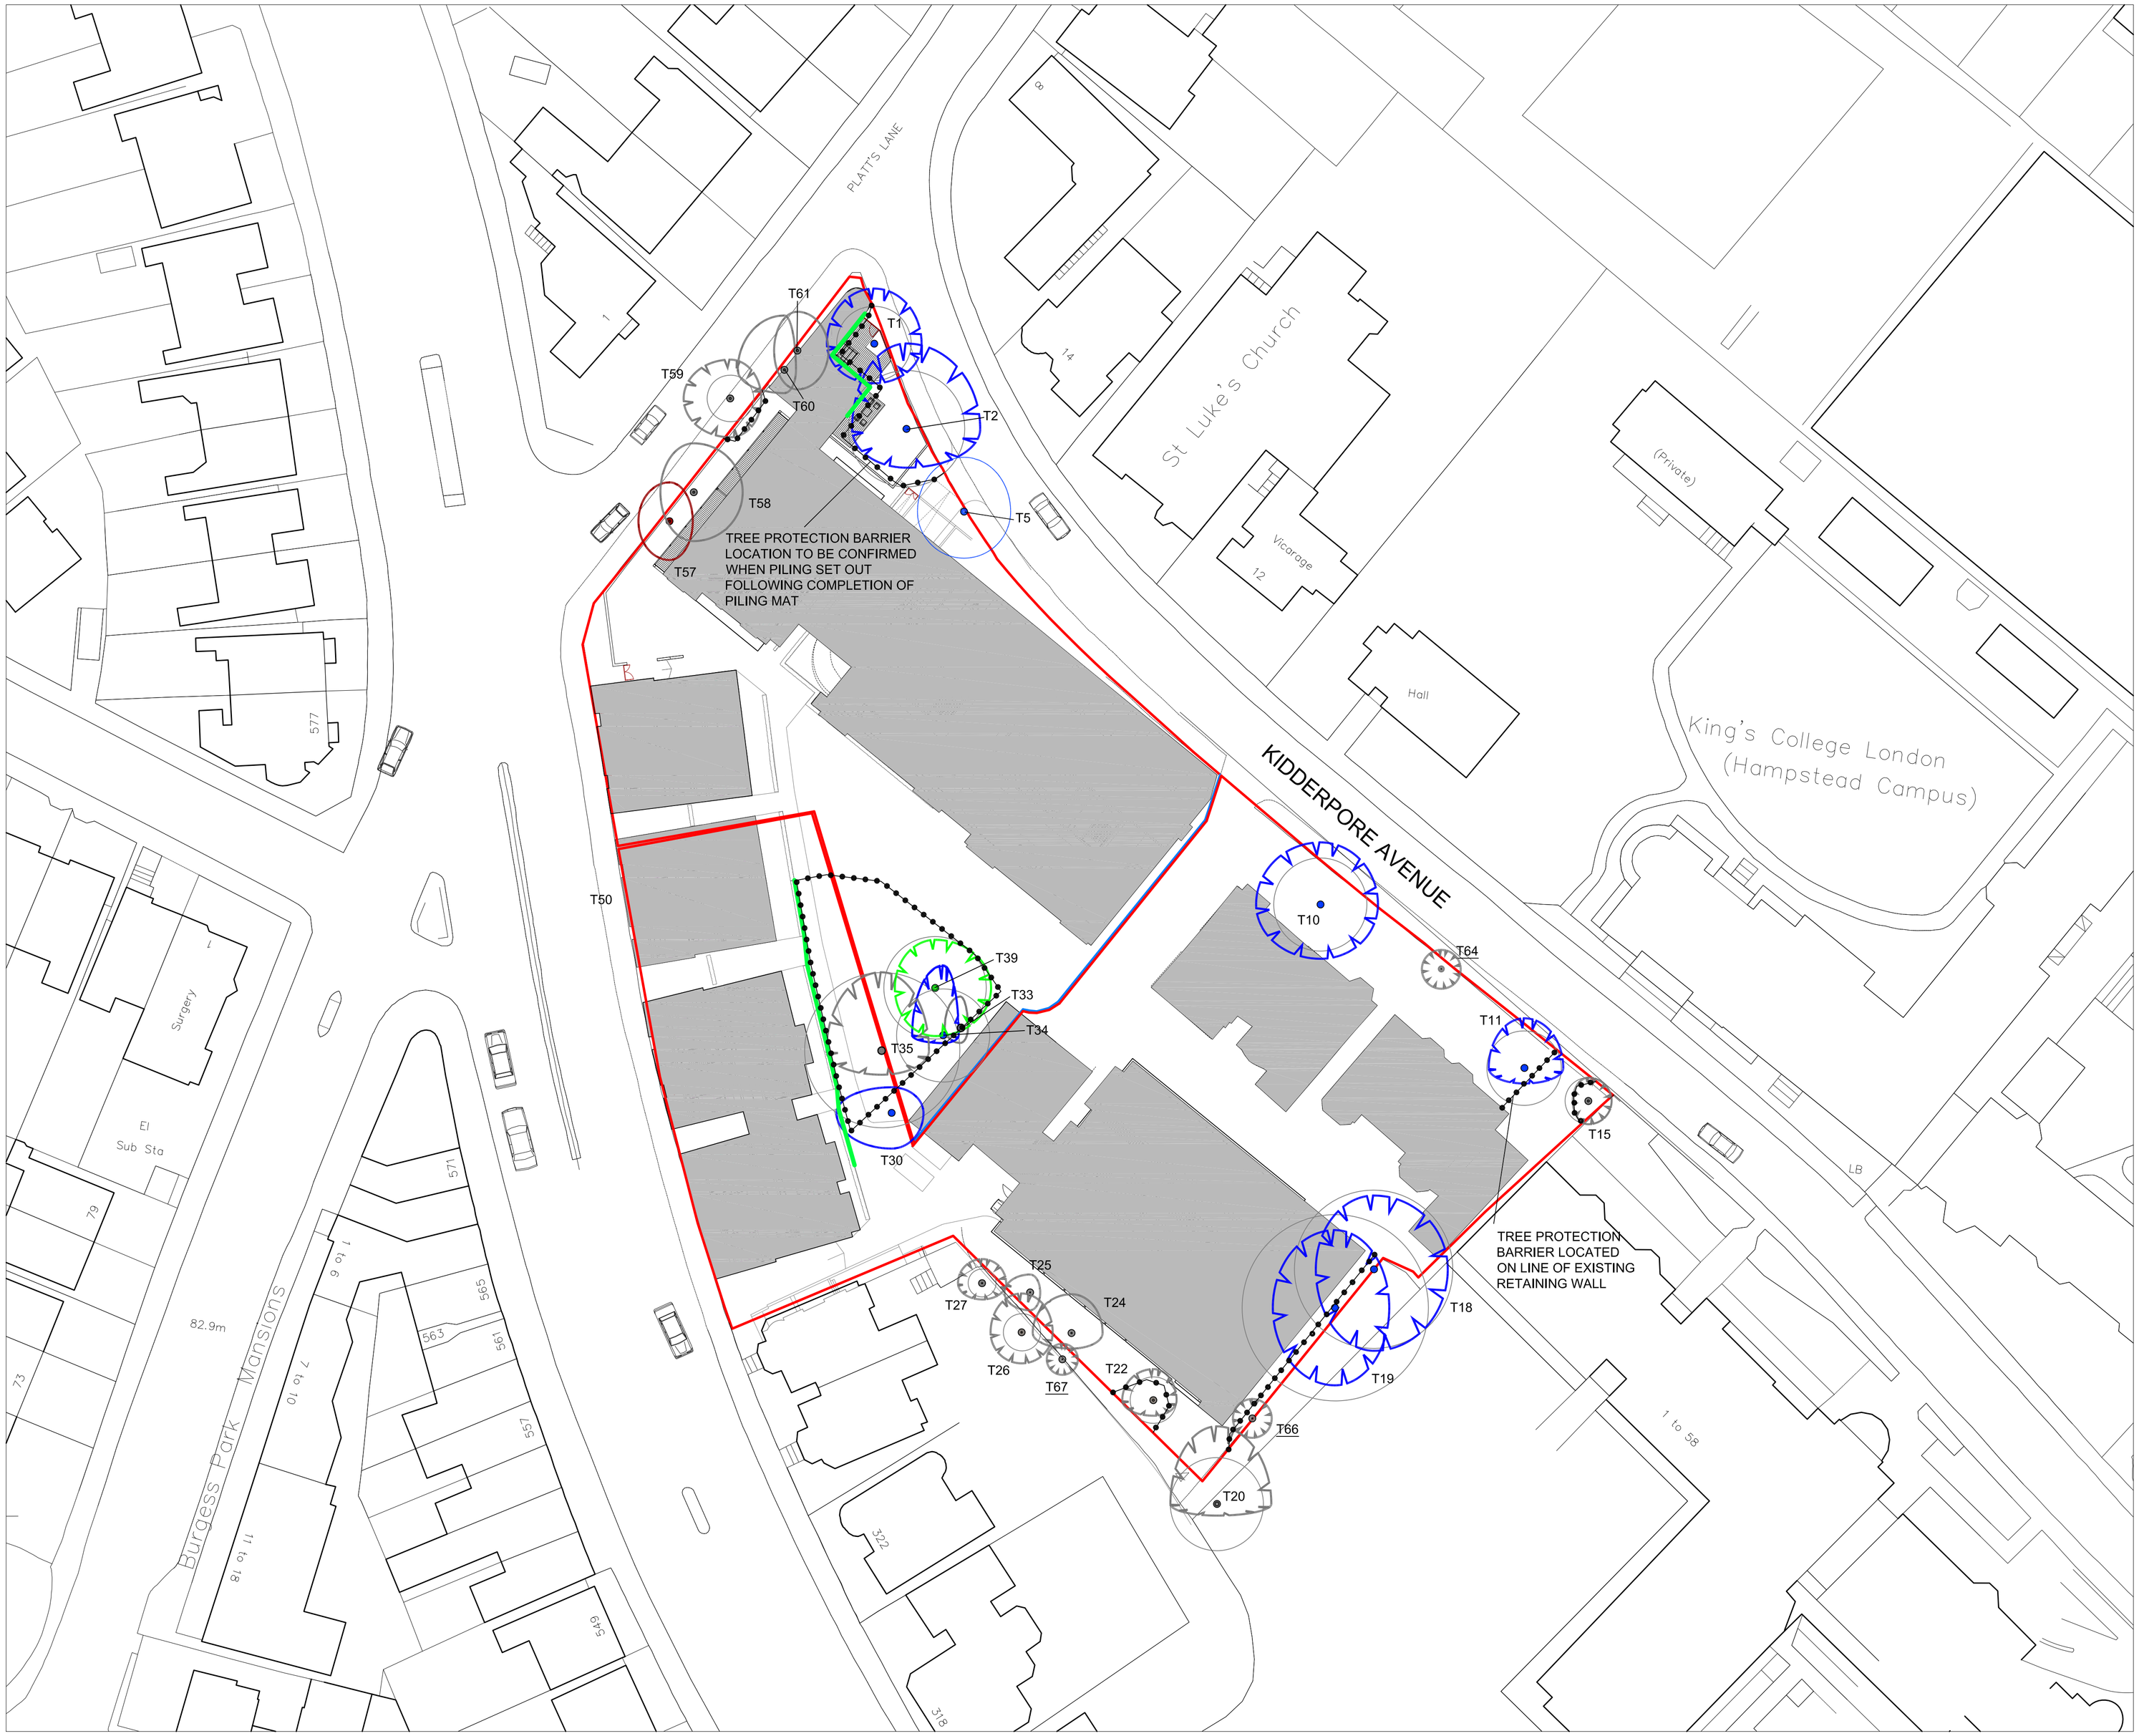

Key

Tree categories

Category A tree
BS5837 2012

Category B tree
BS5837 2012

Category C tree
BS5837 2012

Category U tree
BS5837 2012

Root protection area (RPA)
Diameter of trunk
T99
Tree number as recorded on Survey Schedule
Tree canopy
Coloured symbol indicating BS category as shown below

Group (Group of similar trees recorded together in schedule). Colours same as BS5837 2012 categories for trees (above)

The above BS categories are judgements of quality and value based on the contribution each tree would be expected to make over a given period of time, categories A, B and C being high, moderate and low respectively. Category U represents trees that, in their current context, should be removed for sound arboricultural reasons. For exact definition of BS categories refer to notes accompanying schedule.

Arboricultural Strategy

Tree to be retained
Colour reference in accordance with the categories defined by BS:5837

Tree to be removed
Colour reference in accordance with the categories defined by BS:5837

Line along which Tree Protection Barrier should be installed. Refer to accompanying AIA/AMS report for specification.

Area of supervised excavations. Refer to accompanying AIA/AMS report for details.

NOTE:
TREES OUTSIDE SITE HOARDING SHOWN AS RED LINE NO WORK PROPOSED

NOTE: T15
TREE APPROVED FOR REMOVAL AS PART OF PLANNING PERMISSION, TO BE RETAINED PENDING IMPACT OF EXCAVATION OF SUNKEN GARDEN, ENTRANCE PILLAR AND SERVICE CONNECTIONS

Note:

UPDATED TREE STATUS	602.1	MLR	26_06_15
UPDATED TREE STATUS	REV A 602.1	MLR	07_07_15

thelandscapepartnership
landscape architecture urban design environmental planning

Project
Kidderpore South Campus

Drawing
TREE STATUS

Status
Issue

Bedford	01234 261315	☐
Woodbridge	01394 385509	☒
London	020 7252 0002	☐
Norwich	016 0323 0777	☐

Job No.	W11239
Dwg. No.	602.1_TSO2
Scale	1:400@A1
Drawn	MLR
Checked	MLR
Date	07.07.15

Do not scale off drawing. All dimensions & Levels are to be checked on site. Any discrepancies must be reported to the landscape architect immediately.
Copyright THE LANDSCAPE PARTNERSHIP LTD

North