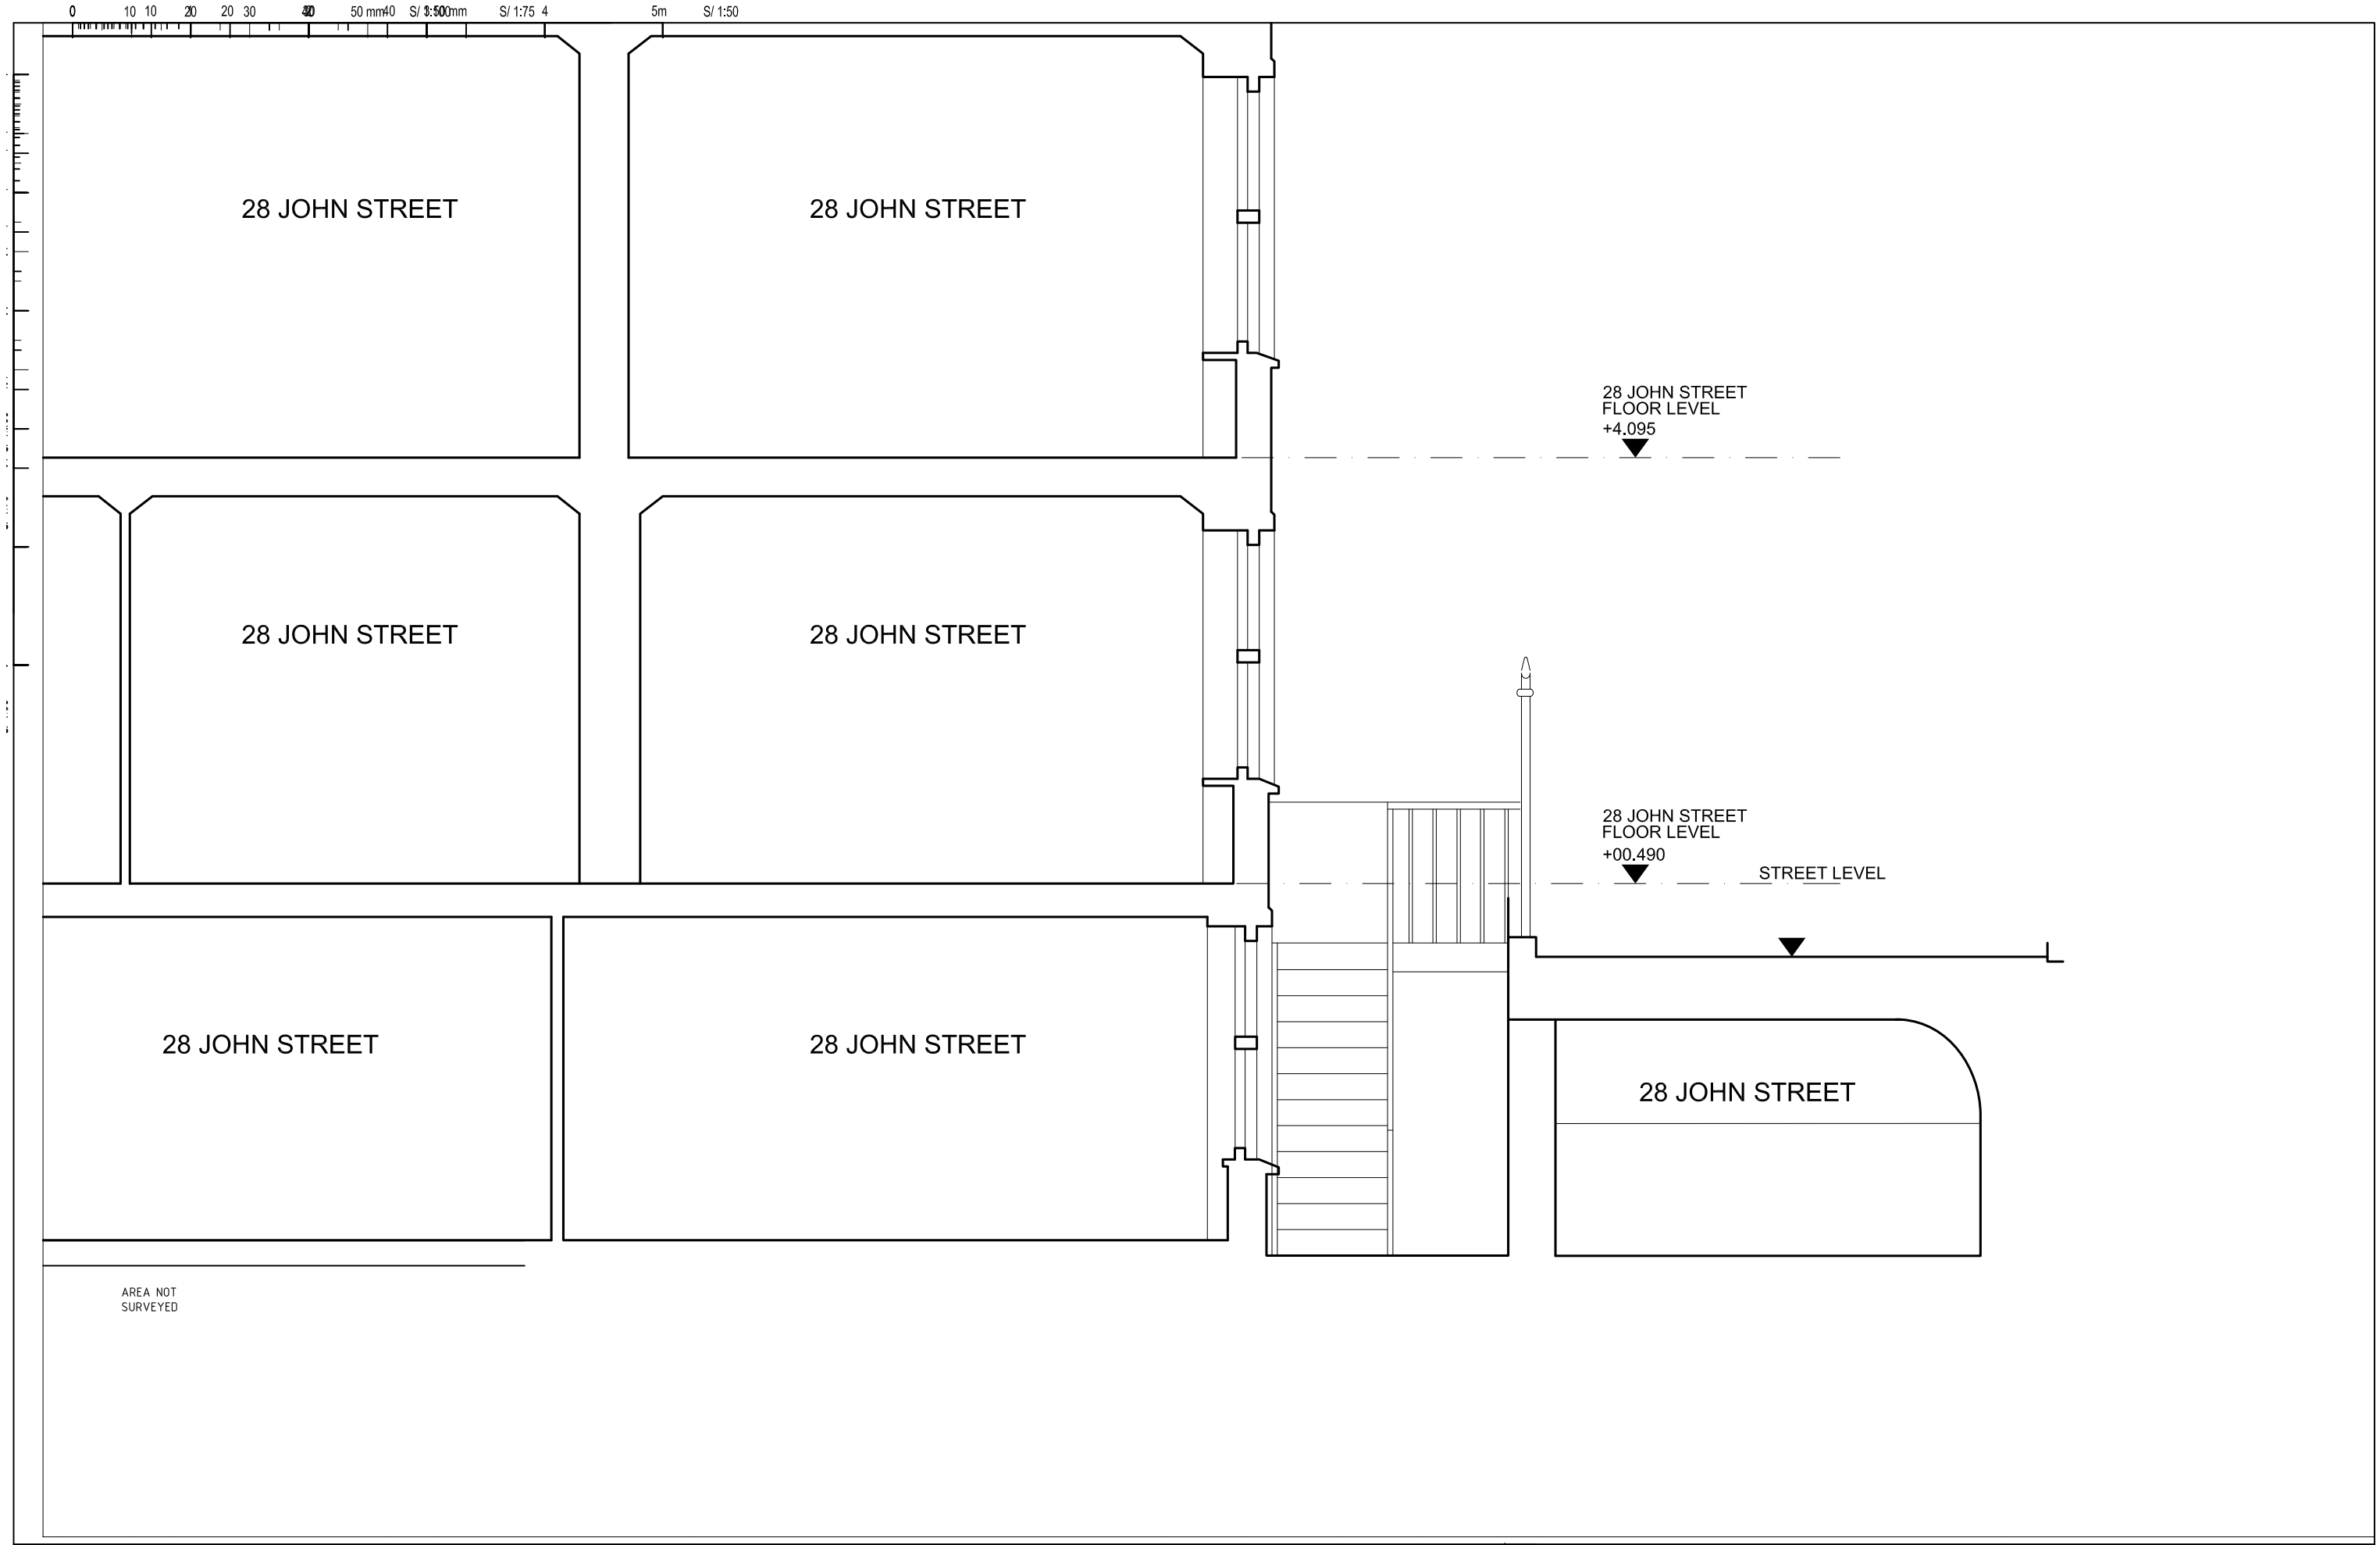

REV	DATE.REV	WHO.REV		WHO.CHECK
REV	DATE	BY	DESCRIPTION	CHK

DRAWING STATUS: INFORMATION

CLIENT:	PROJECT:	SCALE:	DESIGN/DRAWN:	CHECKED:	DATE:
CLIENT	Flat 1, 28 John Street, London	1:50	CH	CH	15.02.2016
LEAD DESIGNER:	DRAWING TITLE:	FORMAT:	PROJECT No:	DRAWING No:	REV:
P-U-R-A. LTD	SECTION-VAULTS-EXISTING	A3	0998	30-103	B

© Copyright to all designs, notes and drawings remains with P-U-R-A LTD subject to written authorization.

- All dimensions in mm unless noted otherwise.
- All dimensions and levels to be checked on site. Their accuracy cannot by guaranteed and therefore cannot be used for fabrication, manufacture or construction.
- Contractor to verify and to be responsible for all requirements and restrictions due to local rules. Contractor to report if there is any discrepancy in the drawings to P-U-R-A LTD in time to specify alternatives.
- This drawing is to be read together with all other relevant drawings.
- Do not scale from this drawing.

P-U-R-A Ltd
36 Gloucester Avenue, Primrose Hill
NW1 7BB - LONDON
info.uk@p-u-r-a.com
www.p-u-r-a.com
+44-(0)2072 849 763