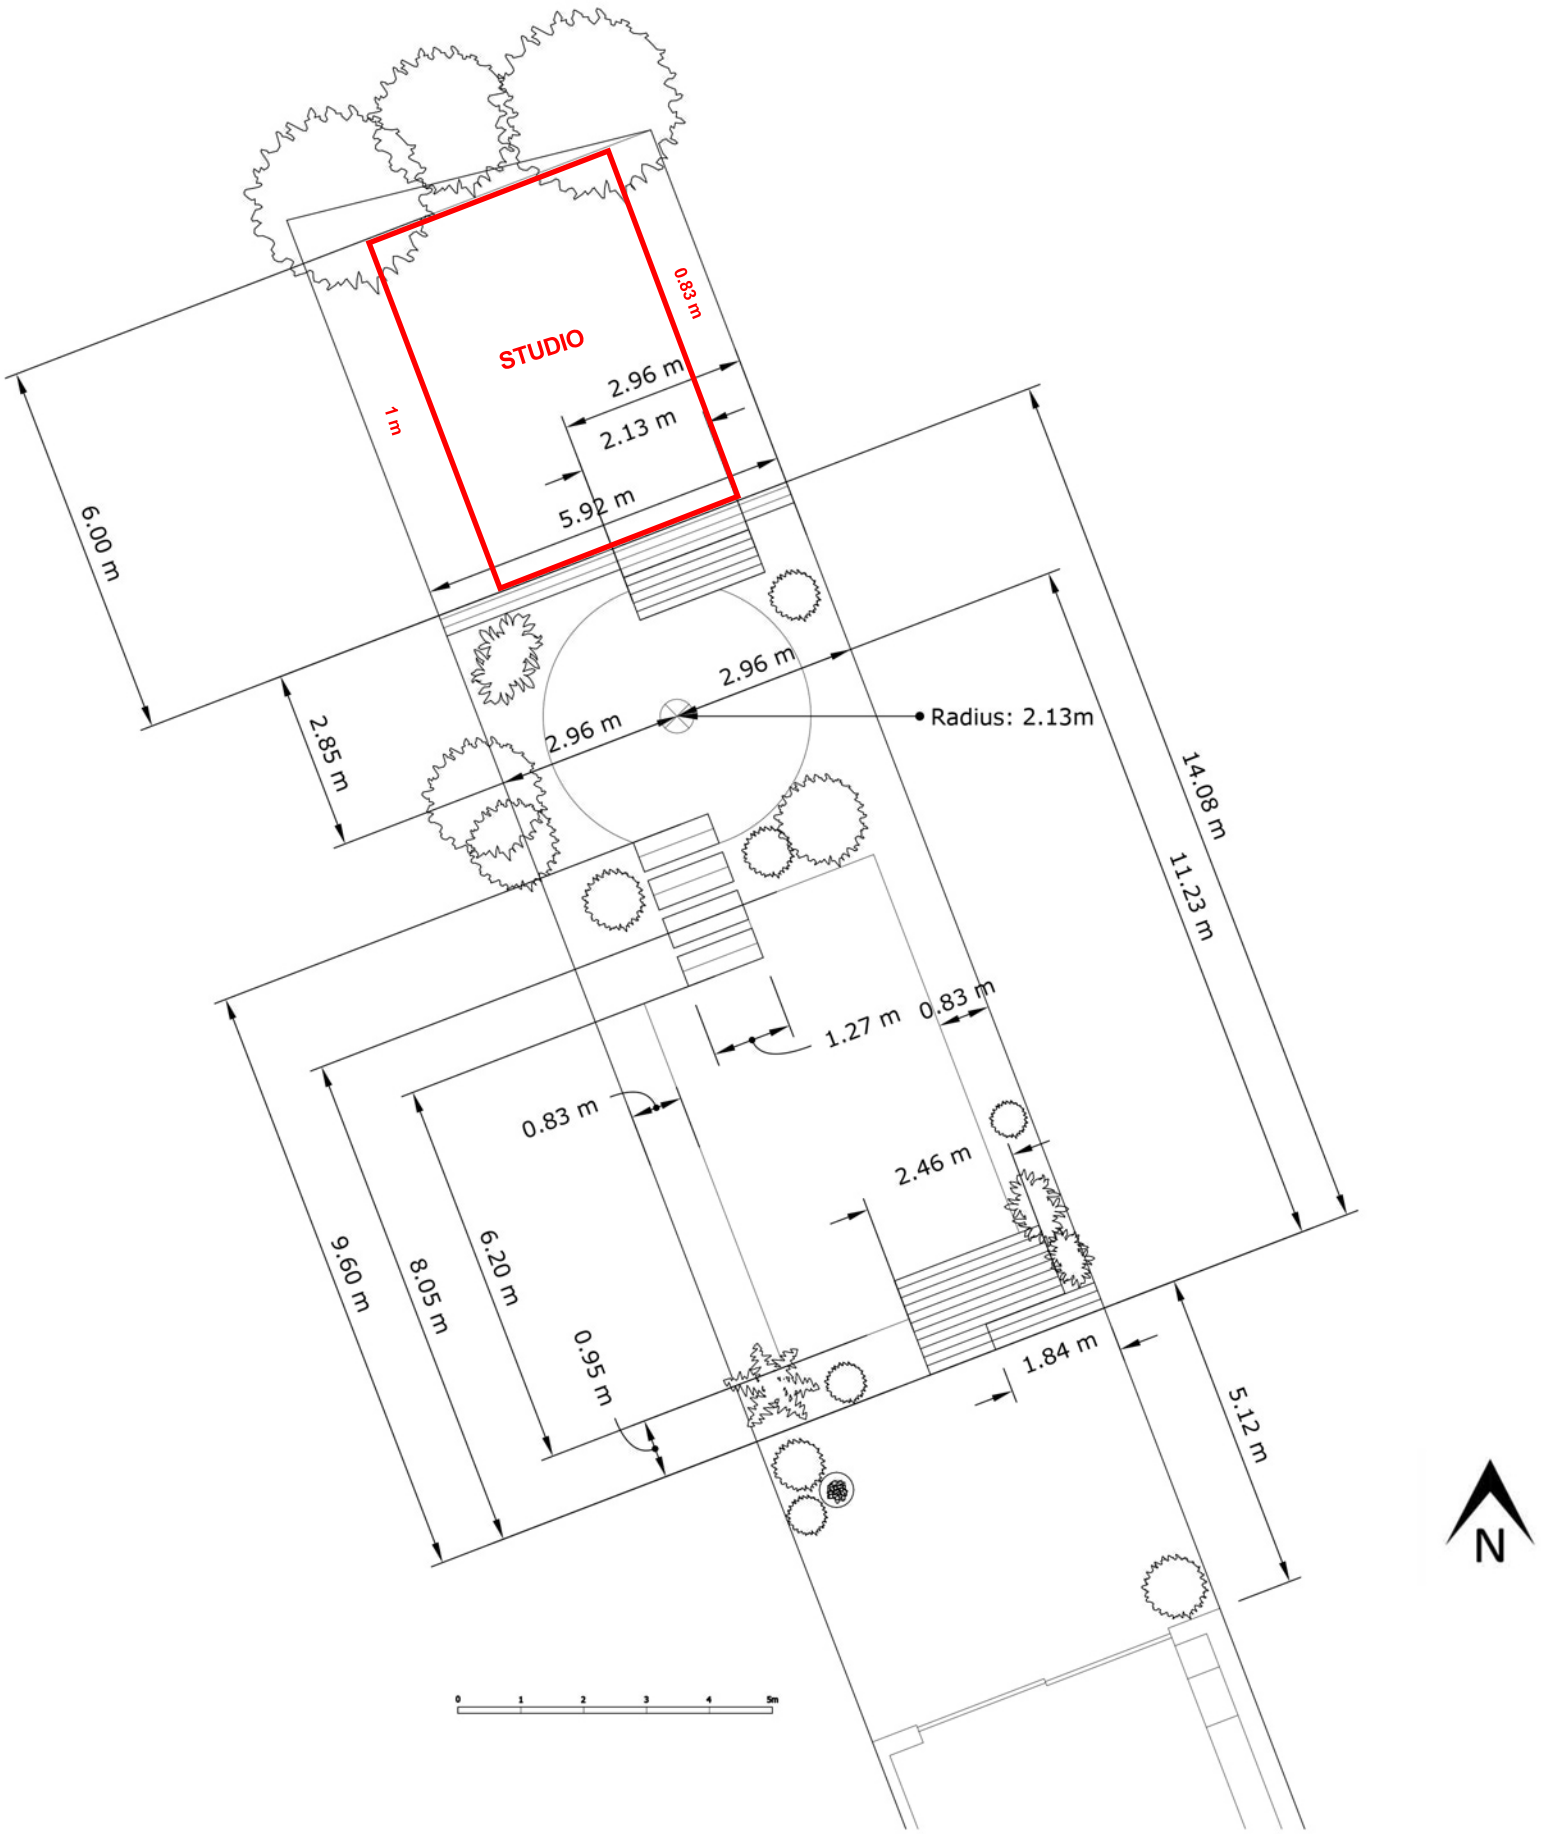53 Gondar Gardens - Garden & Studio Plan