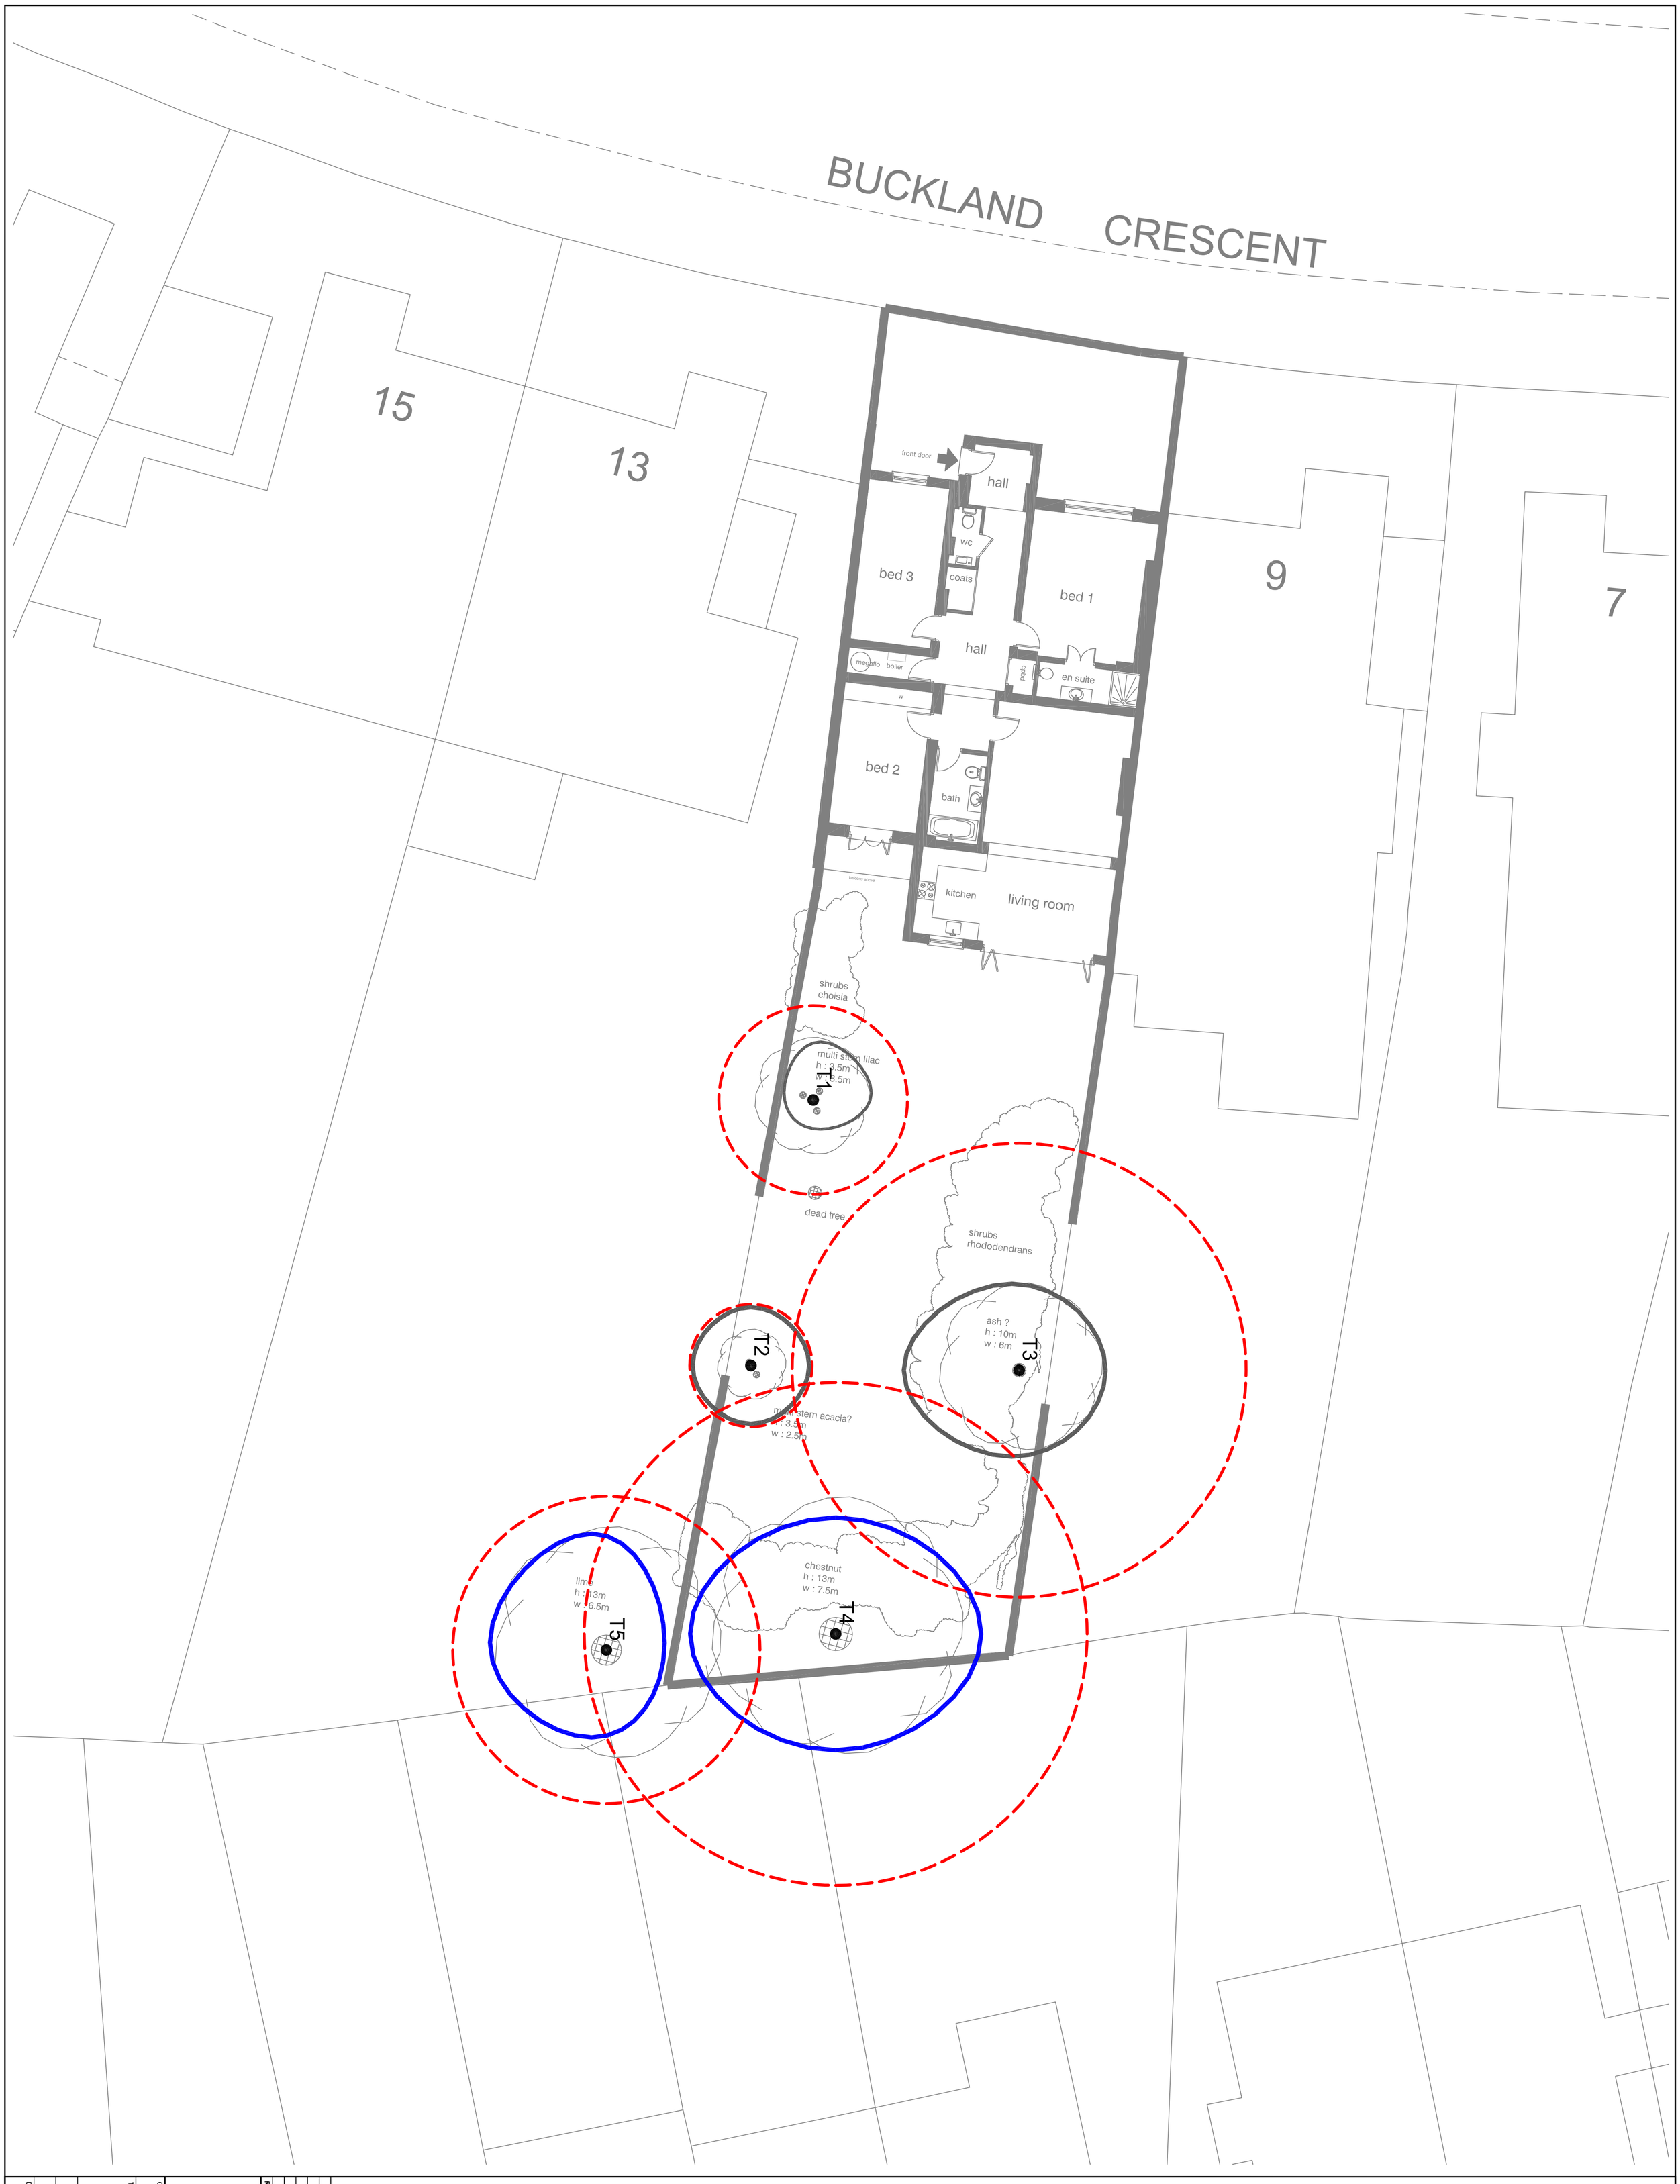


| REV. | DATE | BY | DESCRIPTION |
|---|---|---|---|

TREE AWARE UK LTD
Arboricultural Consultancy

CLIENT
Tree Aware UK LTD

TITLE
Root Protection Plan
11 Buckland Crescent

| DRAWN BY | DATE | SCALE | SHEET SIZE |
|---|---|---|---|
| AM/CAD | 21/10/16 | 1:100 | A1 |
| CHECKED BY | DATE | APPROVED BY | DATE |
| AG | 21/10/16 | | |

DRAWING No. 33294-2-01

REVISION 0