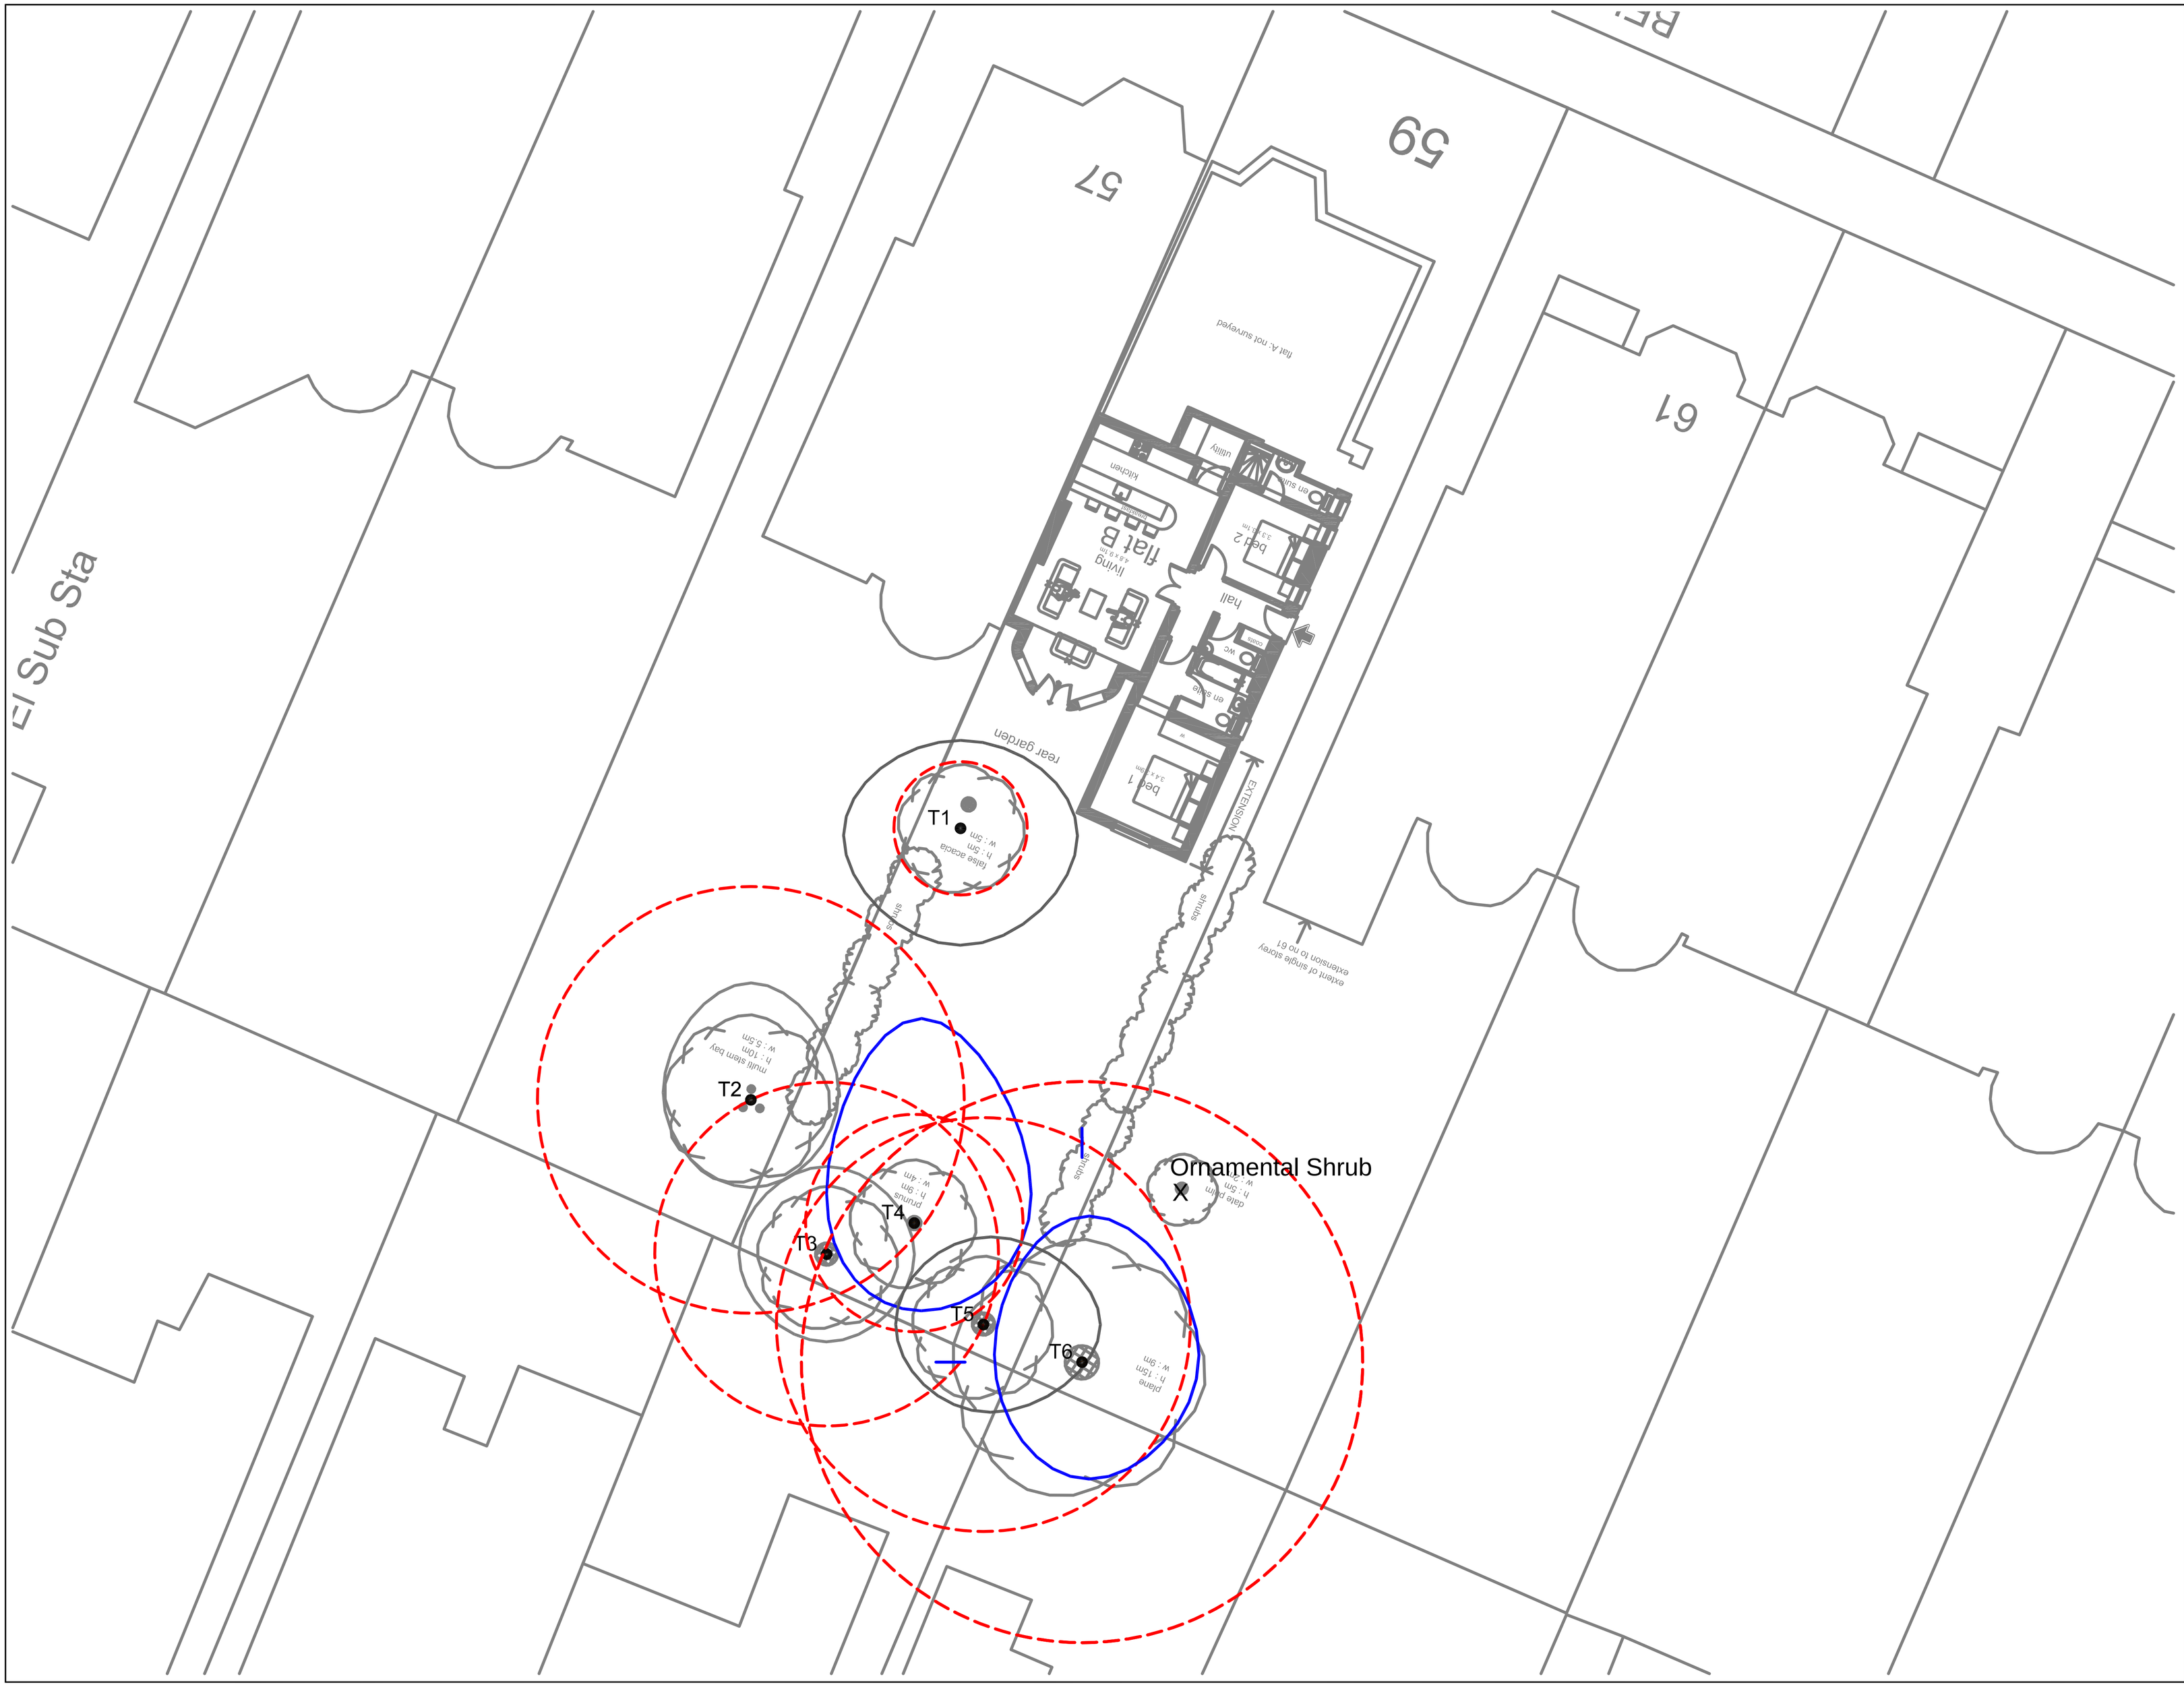
El Sub Sta
57
59
61
flat A- not surveyed
flat B
living
kitchen
utility
en suite
bed 2
hall
flat A
en suite
wc
bed 1
rear garden
EXTENSION
extent of single storey extension to no 61
shrubs
shrubs
shrubs
shrubs
T1
laiise acacia
h: 5m
w: 5m
T2
multi stem bay
h: 10m
w: 5.5m
T3
T4
prunus
h: 6m
w: 4m
T5
T6
plane
h: 15m
w: 9m
Ornamental Shrub
date palm
h: 5m
w: 3m
Key
Category A Tree Canopy Spread
Category B Tree Canopy Spread
Category C Tree Canopy Spread
Category U Tree Canopy Spread
Root Protection Area
N
REV.
DATE
BY
DESCRIPTION
TREE AWARE UK LTD
Arboricultural Consultancy
CLIENT
Tree Aware UK LTD
TITLE
Root Protection Plan
59B Belsize Park Gardens
London NW3
DRAWN BY
AN/CAD
DATE
21/10/16
SCALE
1:100
SHEET SIZE
A1
CHECKED BY
AG
DATE
21/10/16
APPROVED BY
DATE
DRAWING No.
33294-3-01
REVISION
0