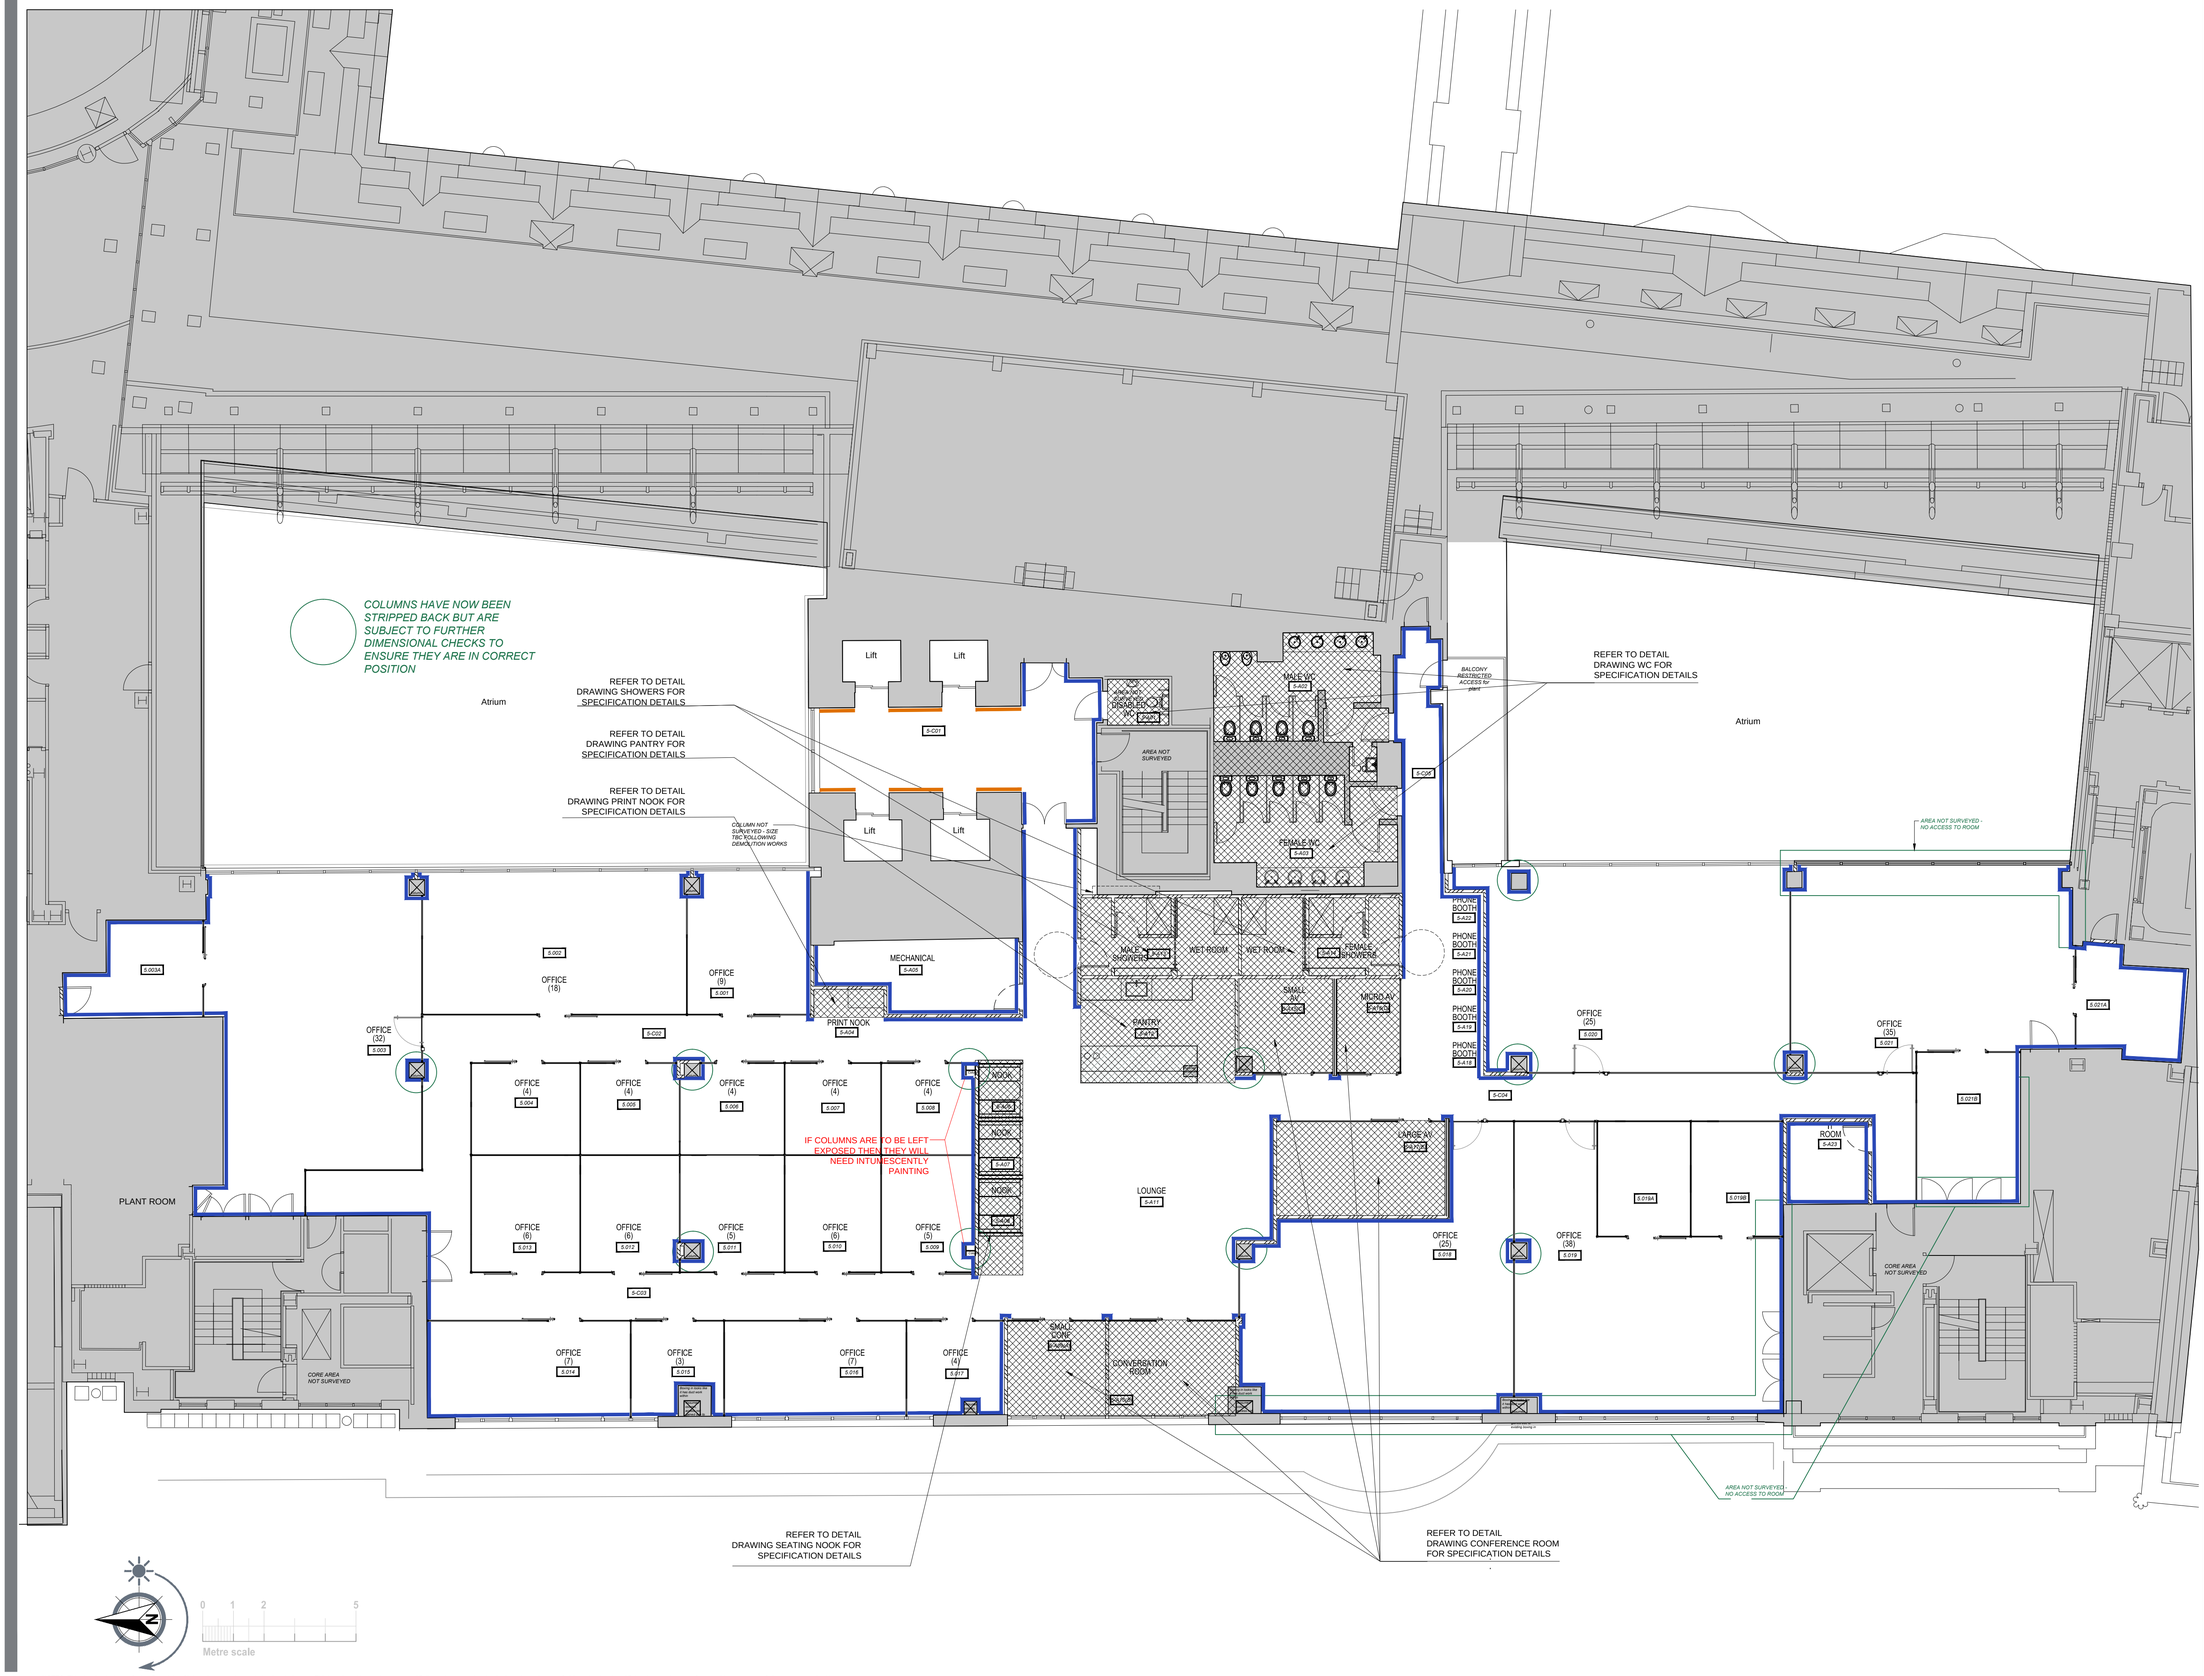
COLUMNS HAVE NOW BEEN STRIPPED BACK BUT ARE SUBJECT TO FURTHER DIMENSIONAL CHECKS TO ENSURE THEY ARE IN CORRECT POSITION
Atrium
REFER TO DETAIL DRAWING SHOWERS FOR SPECIFICATION DETAILS
REFER TO DETAIL DRAWING PANTRY FOR SPECIFICATION DETAILS
REFER TO DETAIL DRAWING PRINT NOOK FOR SPECIFICATION DETAILS
COLUMN NOT SURVEYED - SIZE TBC FOLLOWING DEMOLITION WORKS
Lift
Lift
Lift
Lift
S-001
S-002
S-003
S-004
S-005
S-006
S-007
S-008
S-009
S-010
S-011
S-012
S-013
S-014
S-015
S-016
S-017
S-018
S-019
S-020
S-021
