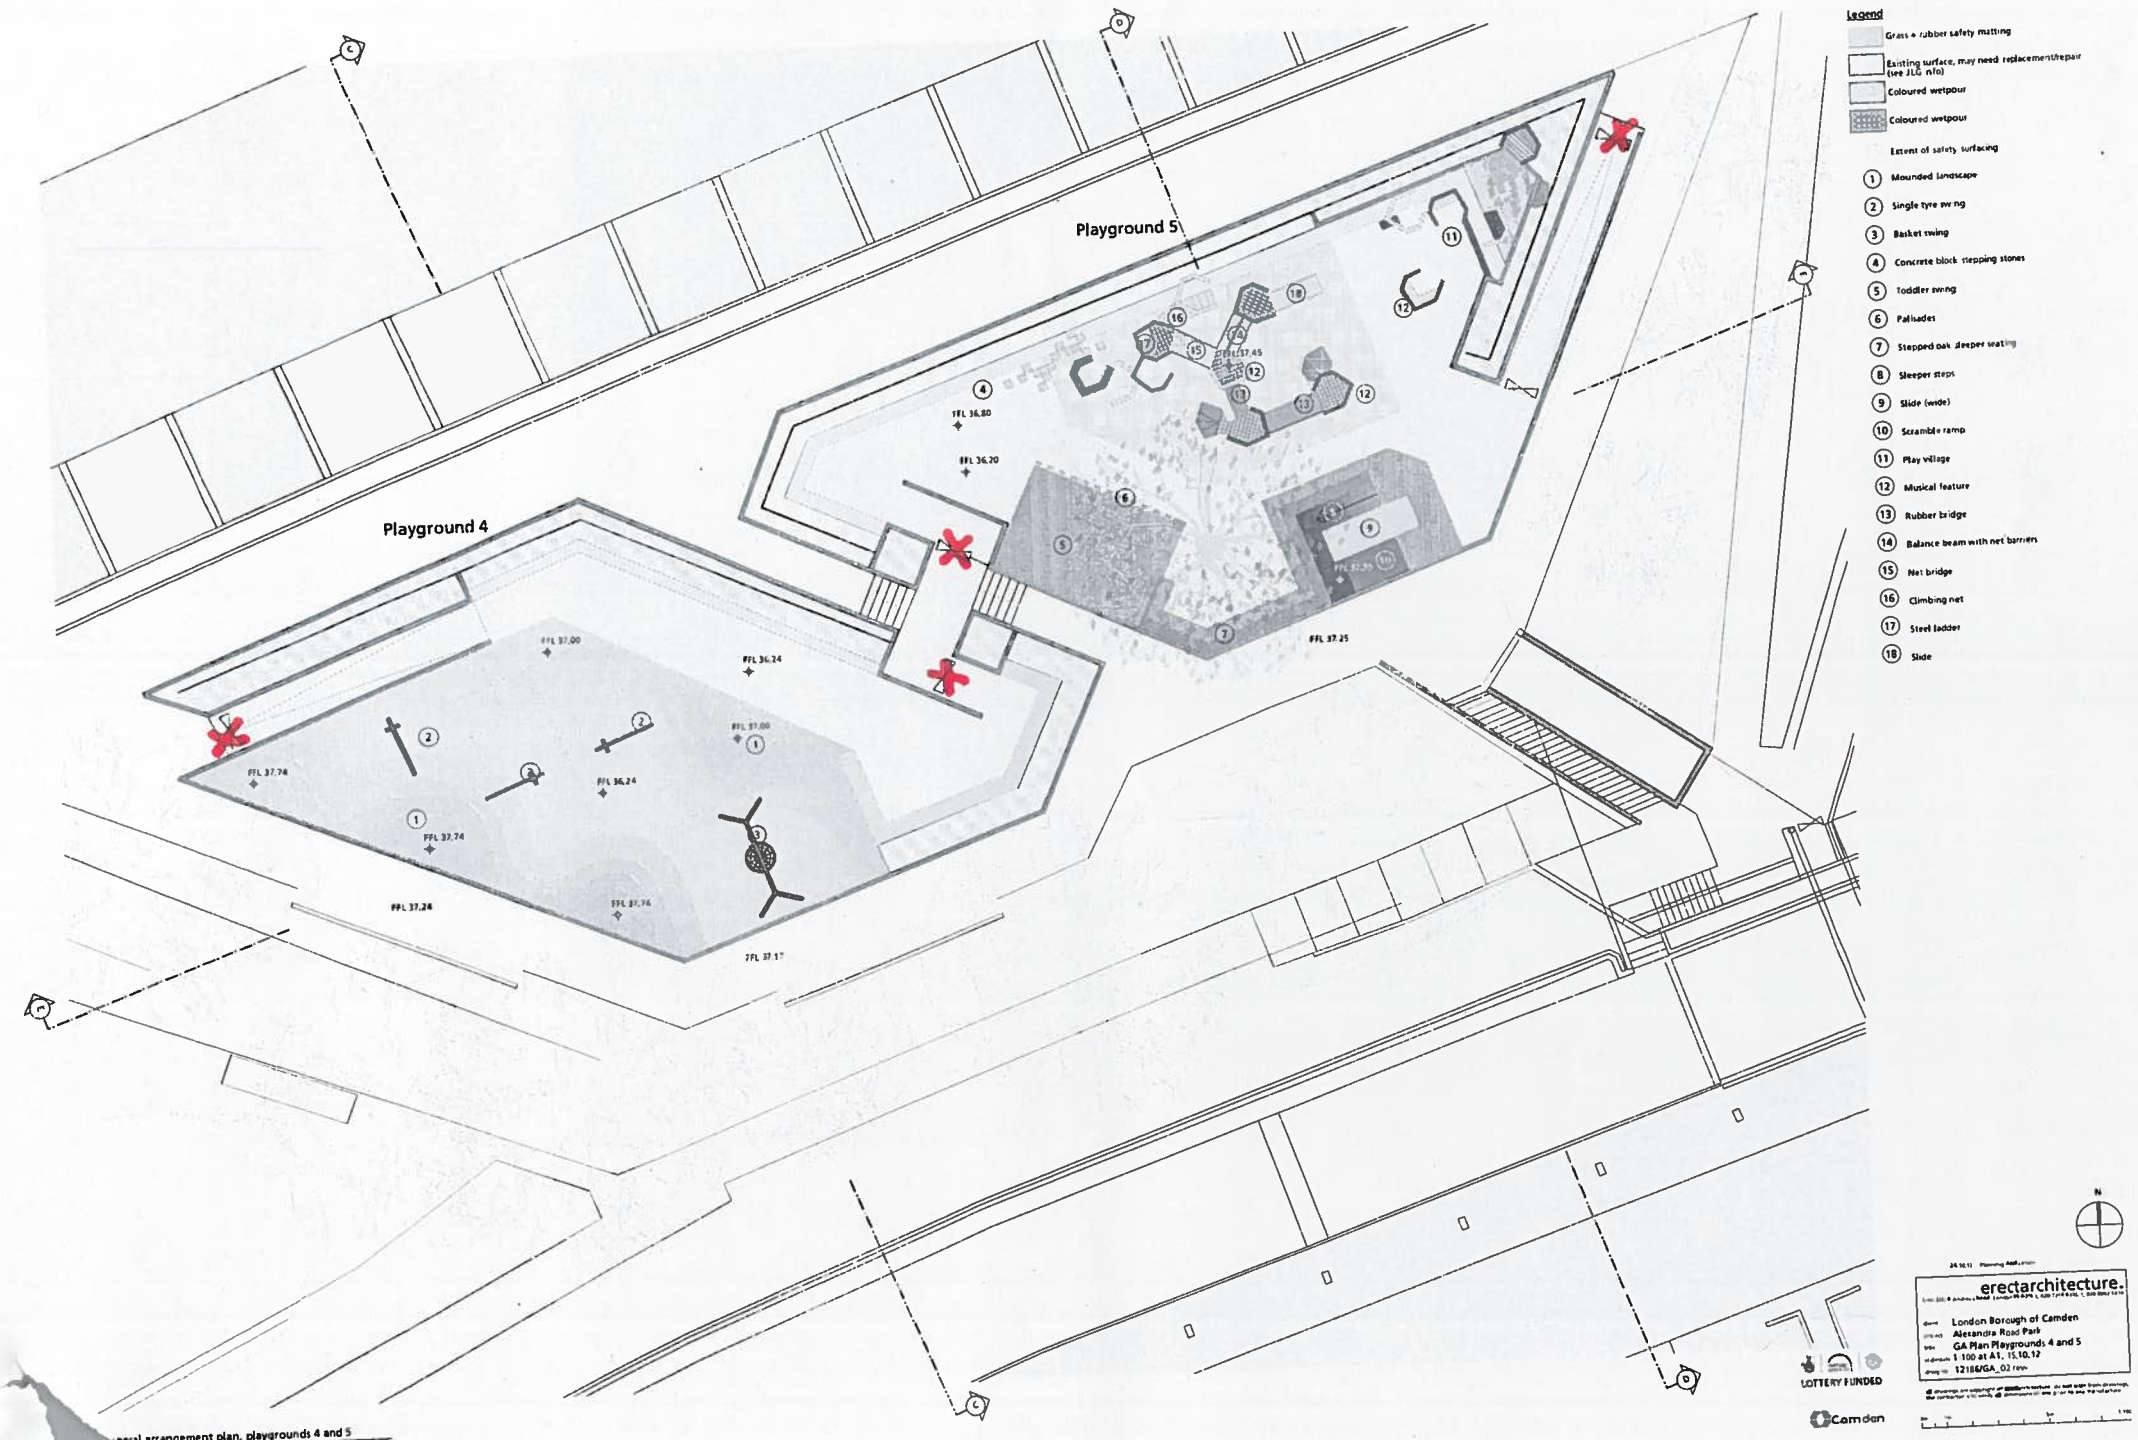

neral arrangement plan, playgrounds 4 and 5