Starwood Capital Europe	
Principal Russell Hotel	
Sch	13337
Ref	EXT- GF
Type	Sign Locations
Rev	9-03.12.2016
Drw	LW
Dimensions in millimetres	
Scale: NTS	

Tel: +44 (0)191 460 4646 • E-mail: sales@rivermeade.com

Rivermeade Signs

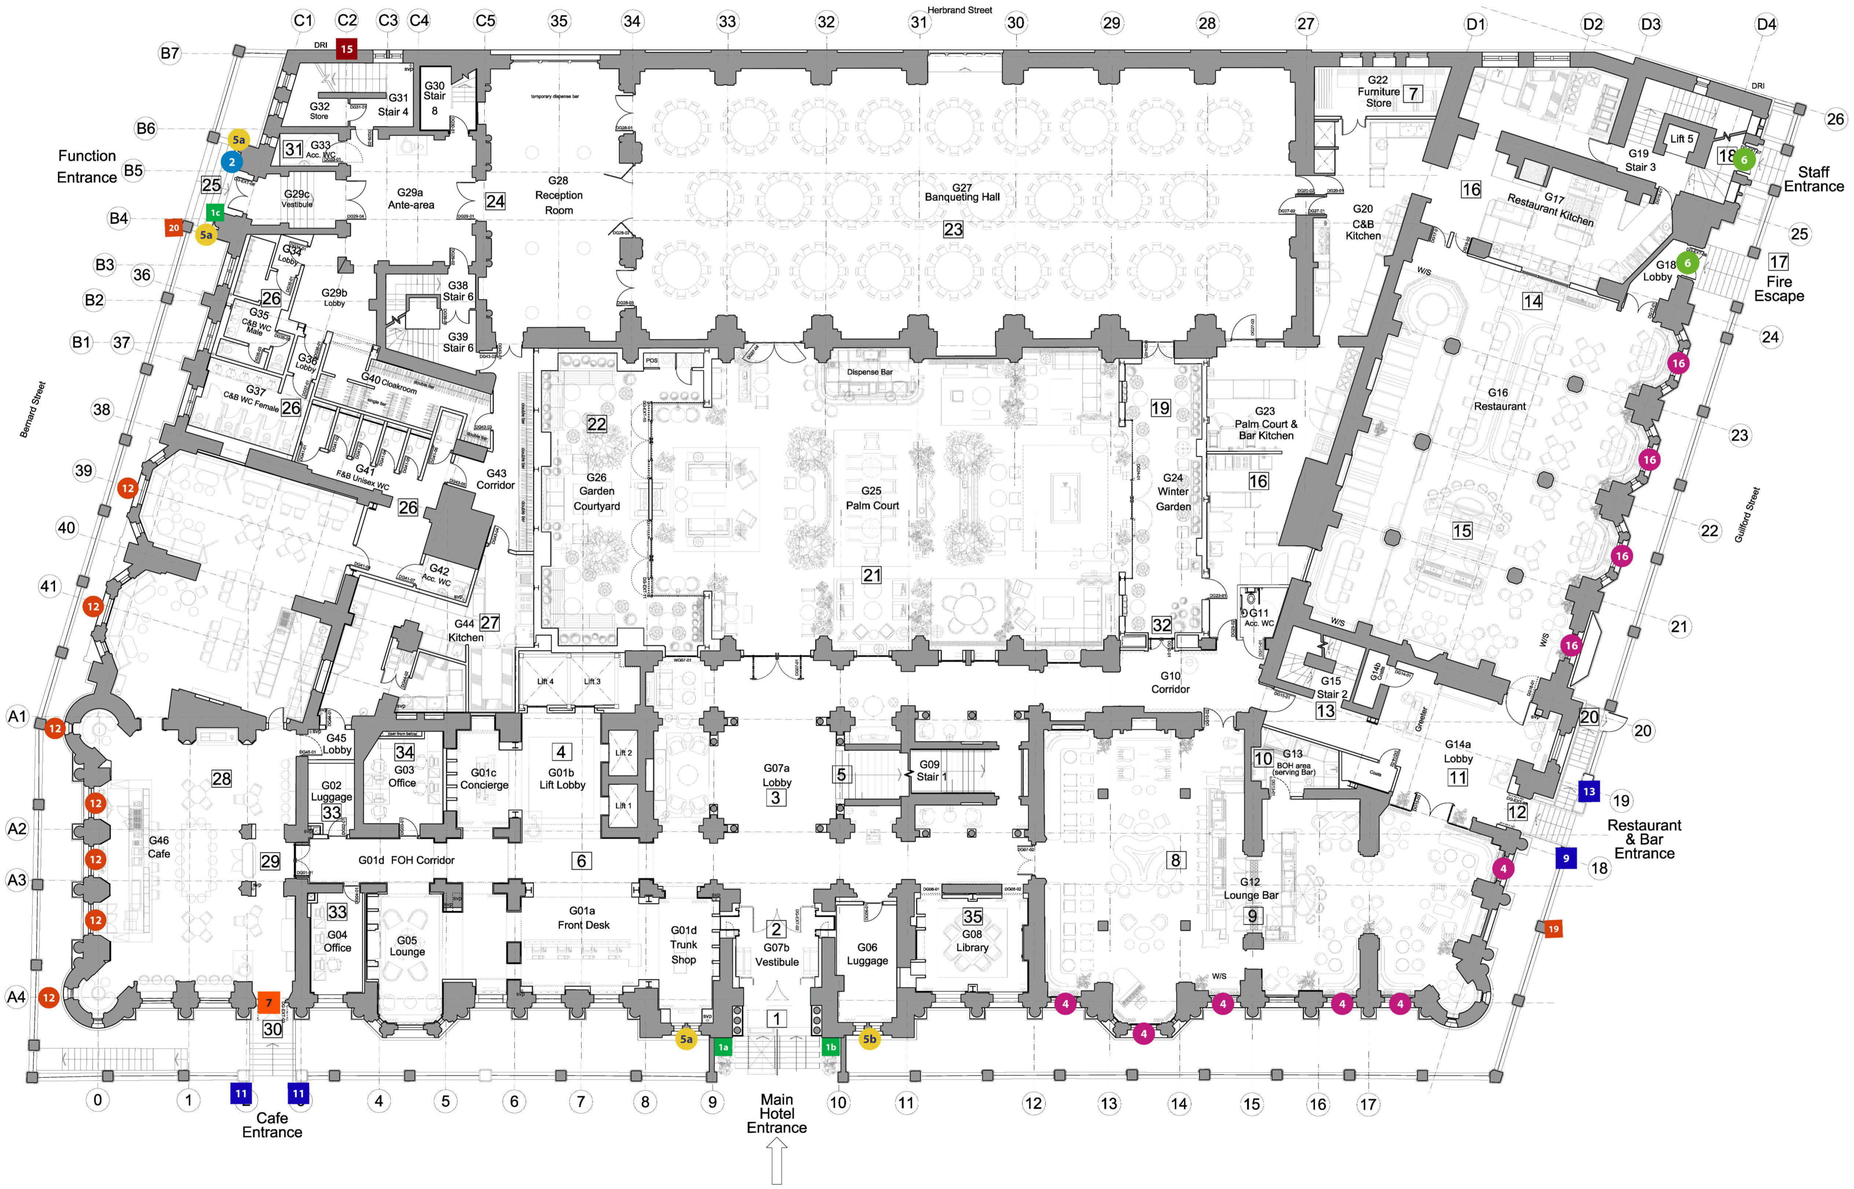

- K Large Vinyl
- C3 Vinyl
- C2 Menu Graphics
- L Illuminated plaque
- H A3 Menu Cases
- F Halo Illuminated Letters
- B Etched Steel Plate
- C Window Manifestations
- D Flags
- G Face Illuminated High Level Letters
- E FDKC
- K Accessible entrance directions

EXT - Ground Floor