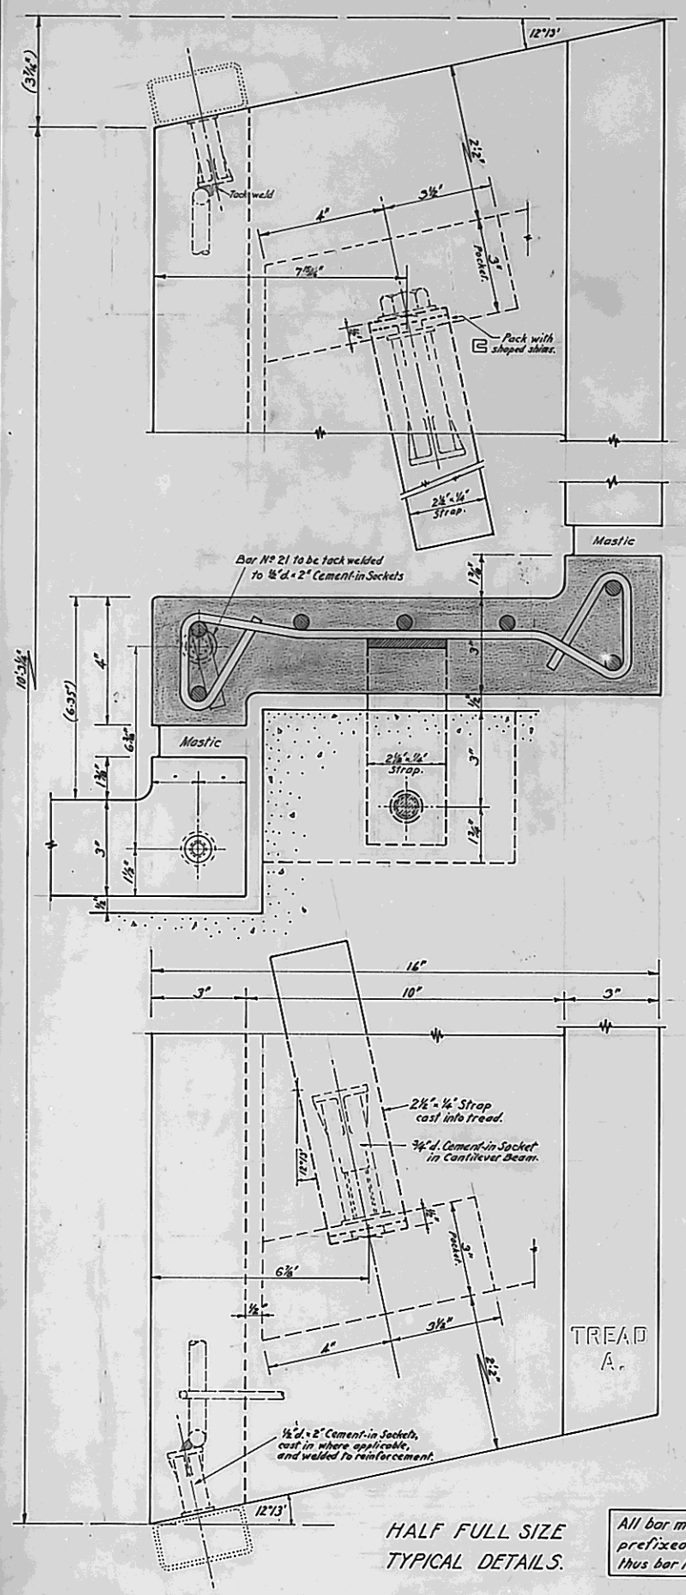

HALF FULL SIZE TYPICAL DETAILS.

All bar marks on this drawing to be prefixed with 139.. thus bar No. 20 is scheduled as 13920.

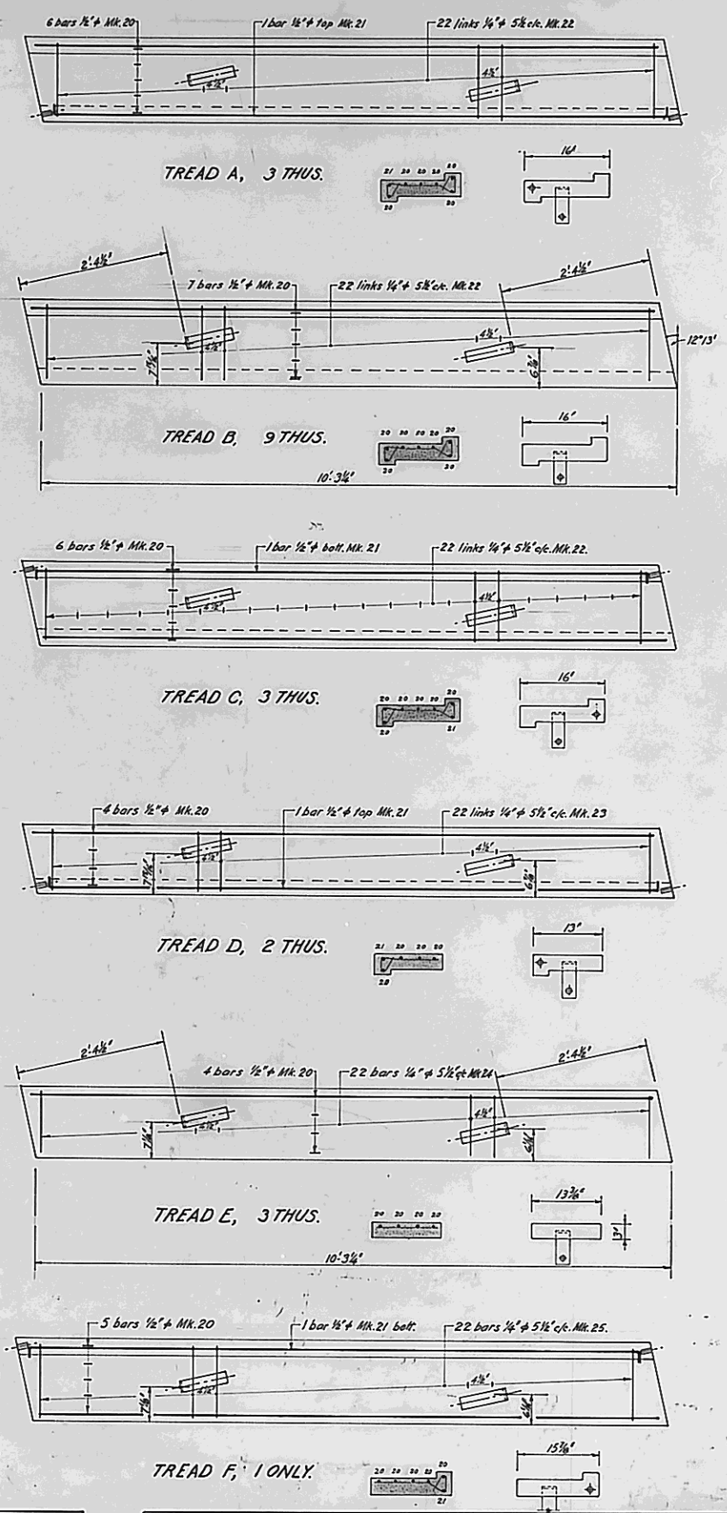

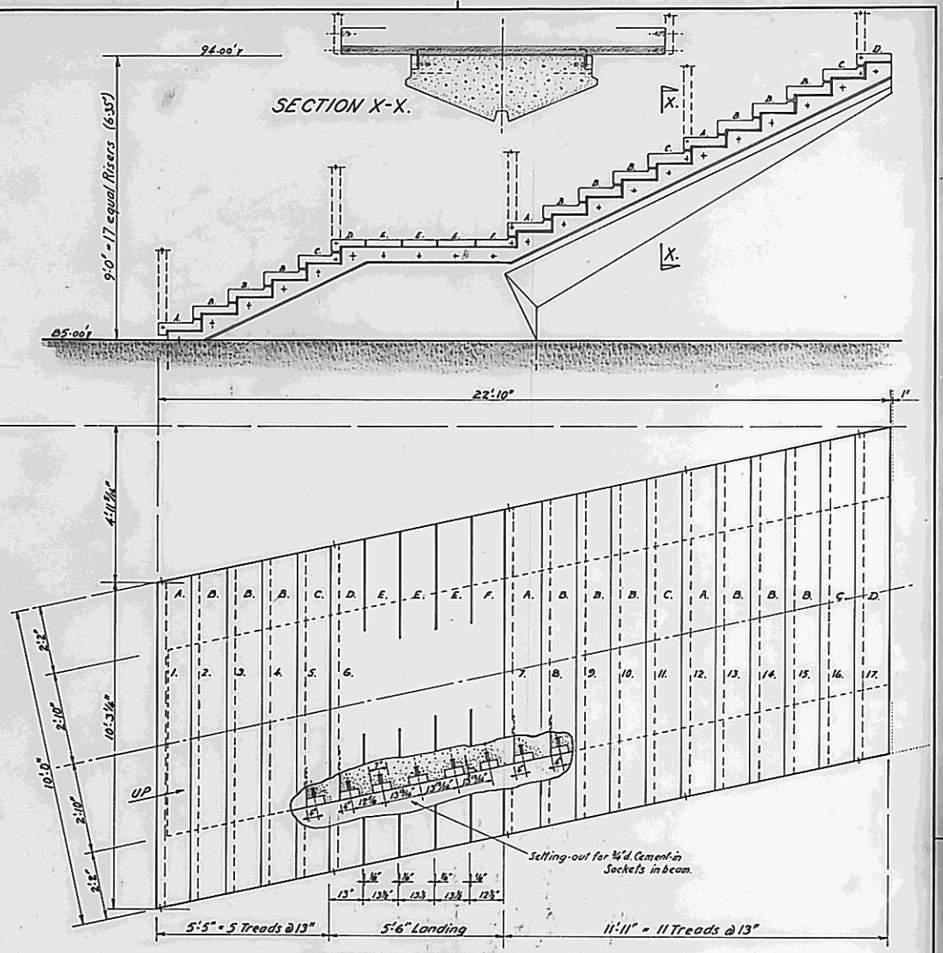

GENERAL ARRANGEMENT, ½" SCALE.

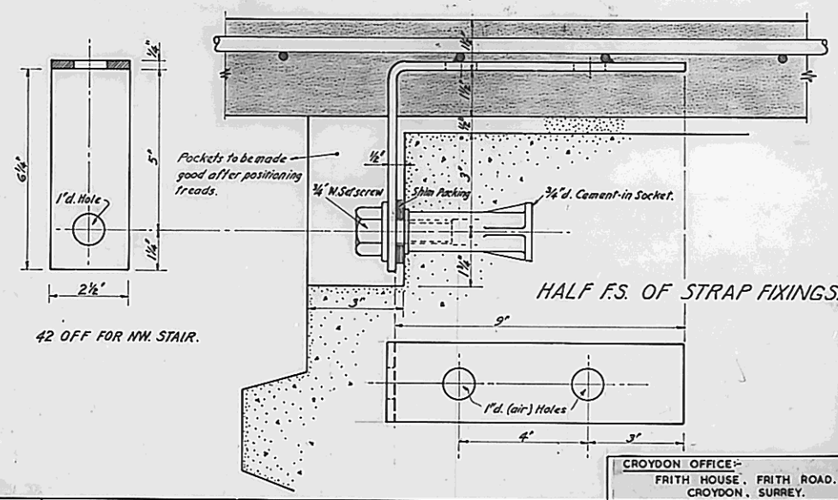

HALF F.S. OF STRAP FIXINGS.

NOTES.

1. QUALITY OF VIBRATED TERAZZO TO BE 6000 LB/SQ.IN AT 28 DAYS.
2. COVER TO BARS ANYWHERE NOT LESS THAN ½"
3. THIS DRAWING TO BE READ IN CONJUNCTION WITH DRAWING No 2071/857 (SUB-STRUCTURE).
4. RELEVANT BENDING SCHEDULES: 2071/1394-5.
5. DIMENSIONS TO BE VERIFIED ON SITE.

REVISIONS	ARCHITECTS
	R. SEIFERT & PARTNERS 34 RED LION SQUARE, LONDON, W.C.1.

ST. GILES CIRCUS. TOWER BLOCK

PRECAST TERAZZO TREADS TO NORTH WEST CANTILEVER STAIRS.

CROYDON OFFICE:- FRITH HOUSE, FRITH ROAD, CROYDON, SURREY.

C. J. PELL & PARTNERS
CONSULTING ENGINEERS
4 MANCHESTER SQUARE, W.1.

DESIGNED	T.G.	JUNE 1965.	DRAWING No.
DRAWN	C.J.W.	JULY 1965.	2071/864
CHECKED			
SCALES	6", 1", ¼" TO ONE FOOT		

U.D.O.

© Pell Frischmann