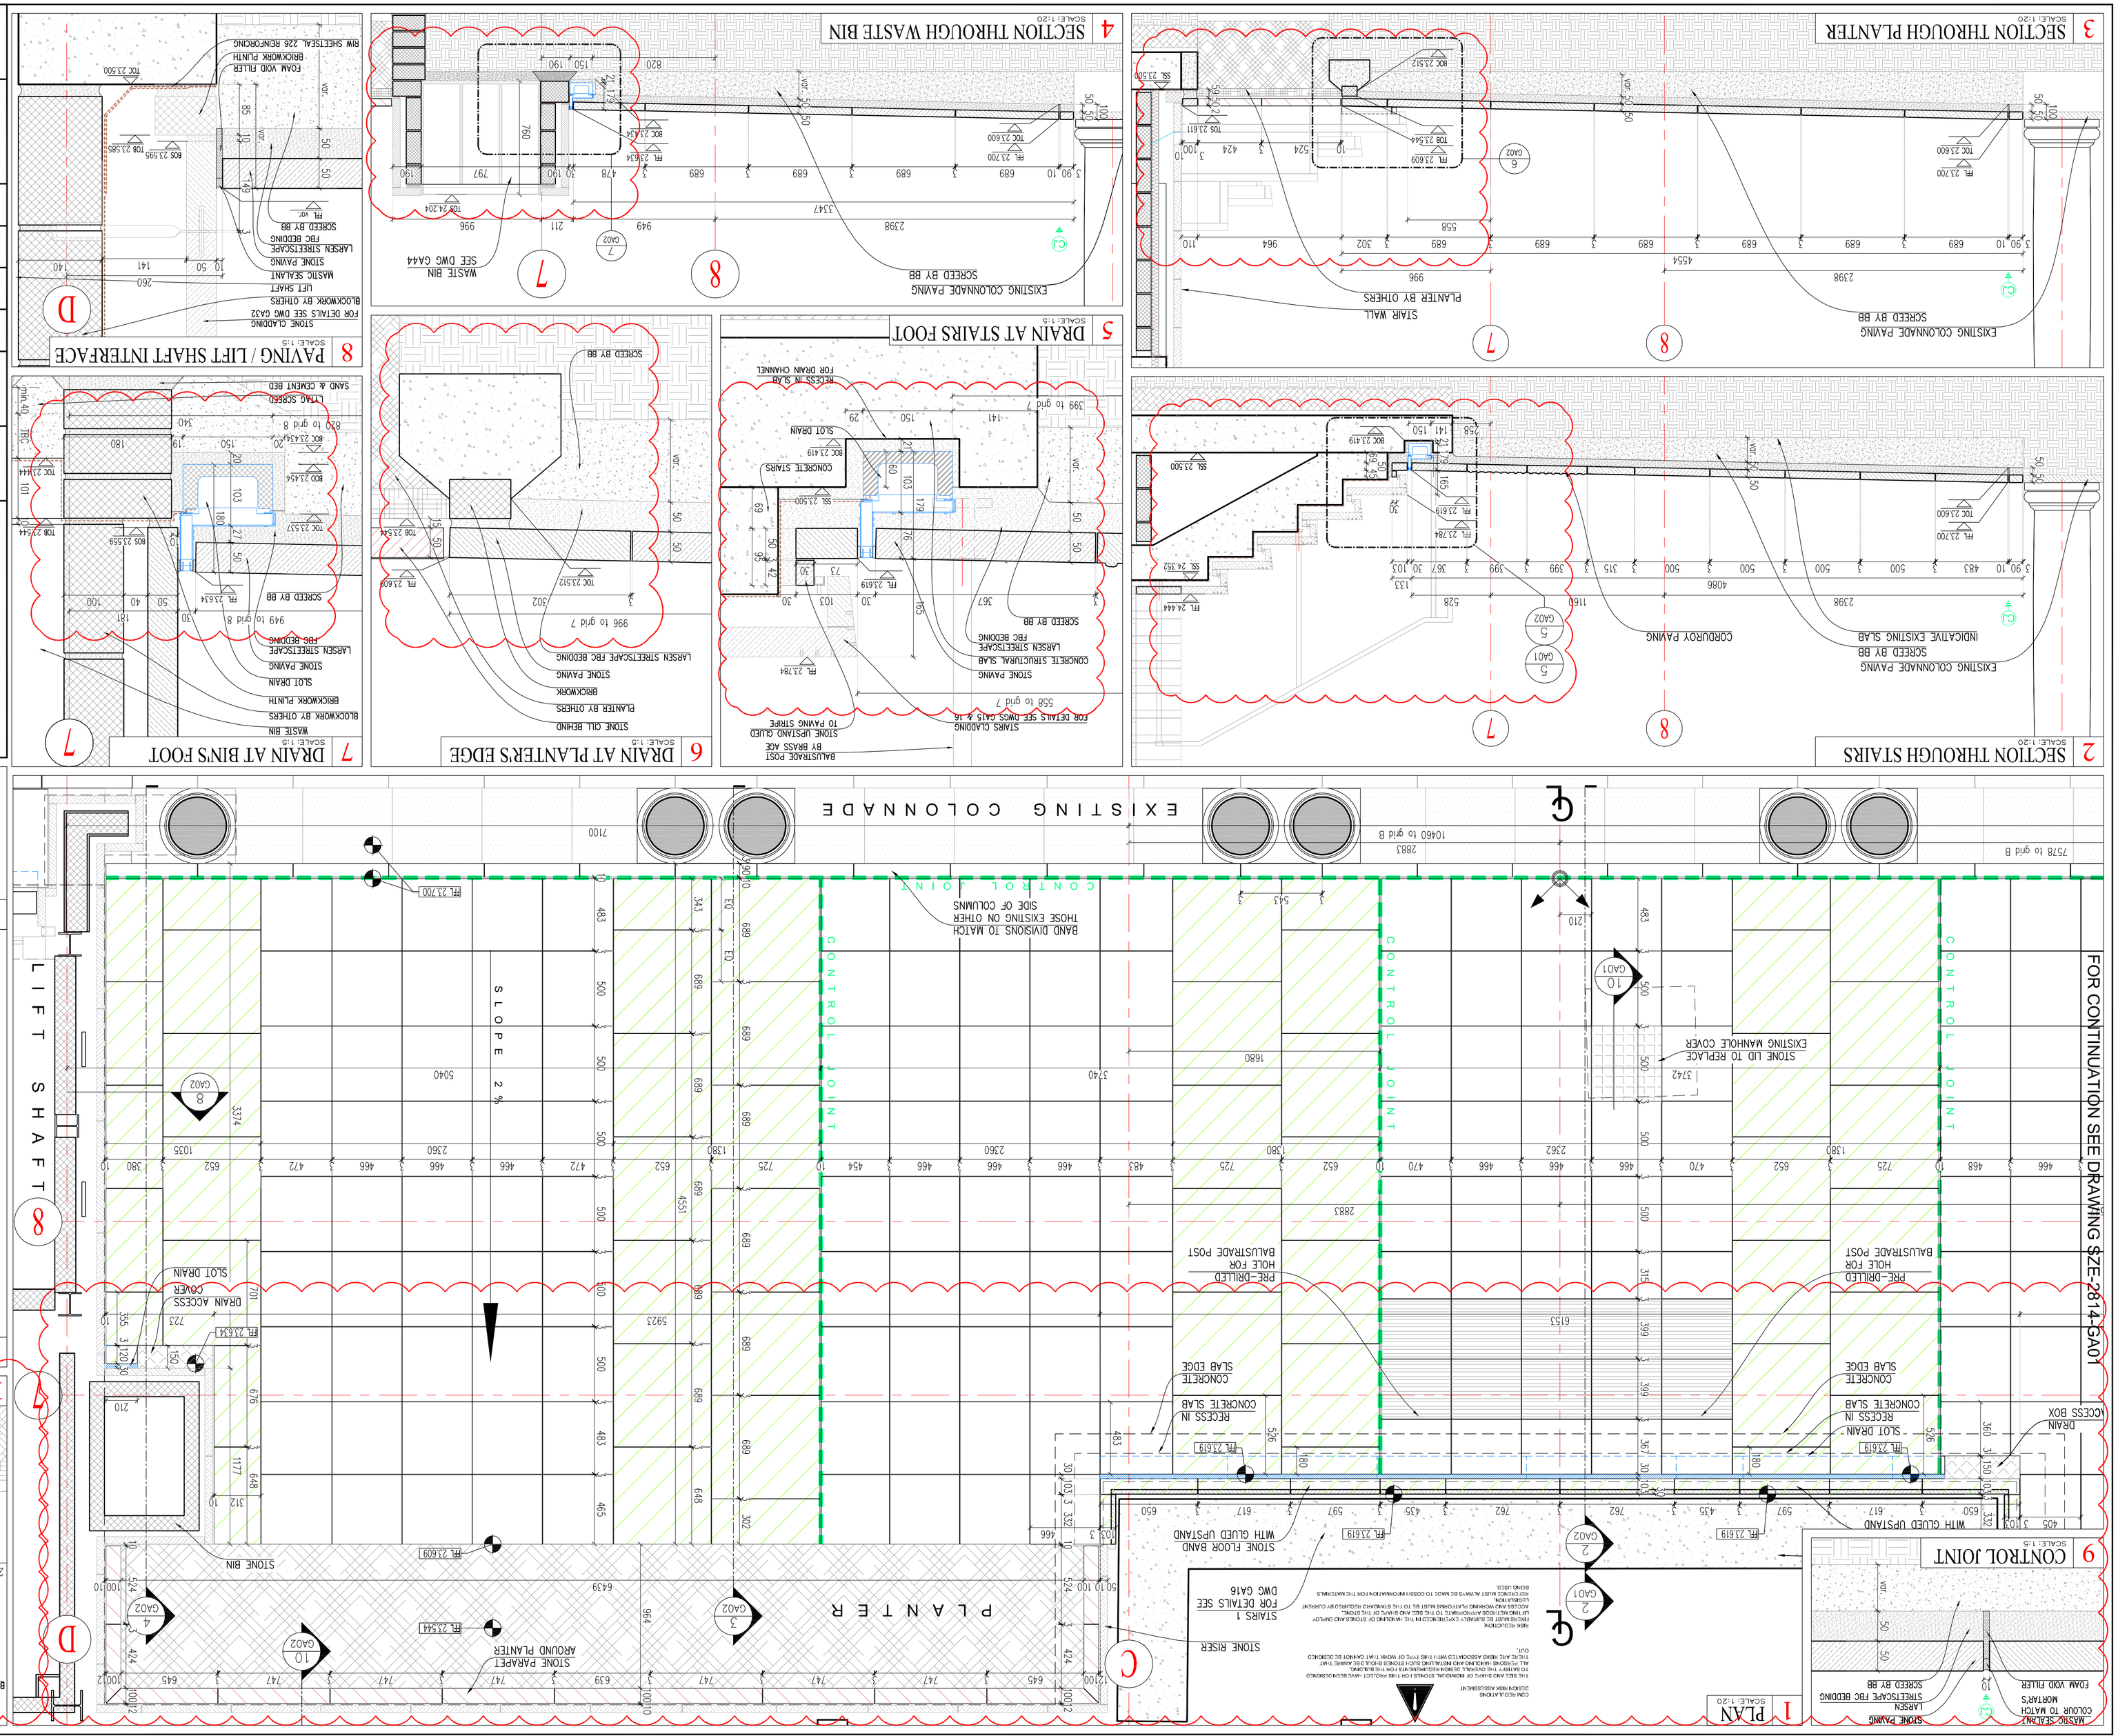

NOTES

STONE TYPES:

- PORTLAND JORDAN'S WHITTBED various sizes, 50mm thick, 50 grit finish
- PORTLAND GROVE WHITTBED various sizes, 50mm thick, 50 grit finish
- PORTLAND "WILD" FANCY BEACH various sizes, 50mm thick, 50 grit finish
- STAIR & RAMP - stone type as on drawing various sizes, 50mm thick, treads brushed finish
- CORRUGROY PAVING - stone type as on drawing, various sizes, 50mm thick
- SAND & CEMENT BED

OTHER ELEMENTS:

- slot drain Hauraton RecyFix Standard 100 Type 80
- control joint - 10mm wide, filled with mastic sealant
- floor layout setting point

LEVEL MARKS:

FFL - finished floor level	SSL - structural slab level
TOS - top of stone	BOS - bottom of stone
TOC - top of concrete	BOC - bottom of concrete
TOB - top of brickwork	BOB - bottom of brickwork
BOD - bottom of drain channel	

REMARKS:

1. Joints 3mm, filled with grout Larsen Streetscape FM,
2. Joint around balustrade posts and other steel elements, penetrating through stone 6mm wide, filled with mastic - colour to match mortar

KEY PLAN

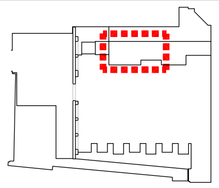

Rev.	Date	Description	Chk.	Dm
03	23.5.16	revised junction with stairs 1, cill planter	MW	PW
02	17.2.16	revised junction with stairs 1, drains	MW	PW
01	27.11.15	revised floor layout, drains, junction details	MW	PW
00	6.07.15	first issue	MW	PW

REVISIONS

Project: WILKINS TERRACE UNIVERSITY COLLEGE LONDON

Dwg Title: YARD LEVEL, GRIDS B–D STONE PAVING GENERAL LAYOUT

Architects: LEVITT BERNSTEIN

Contractor: BALFOUR BEATTY

Size	Scale	Date
A1	1:20/1:5	6.07.15

Drawn	Check	Approved
PW	MW	

SZERELMEY Ltd.
369 KENNINGTON LANE
VAUXHALL
LONDON SE11 5QY
020-7735 9995 FAX 020-7793 9800

Rev. 03 DWG No. SZE-2814-GA-02