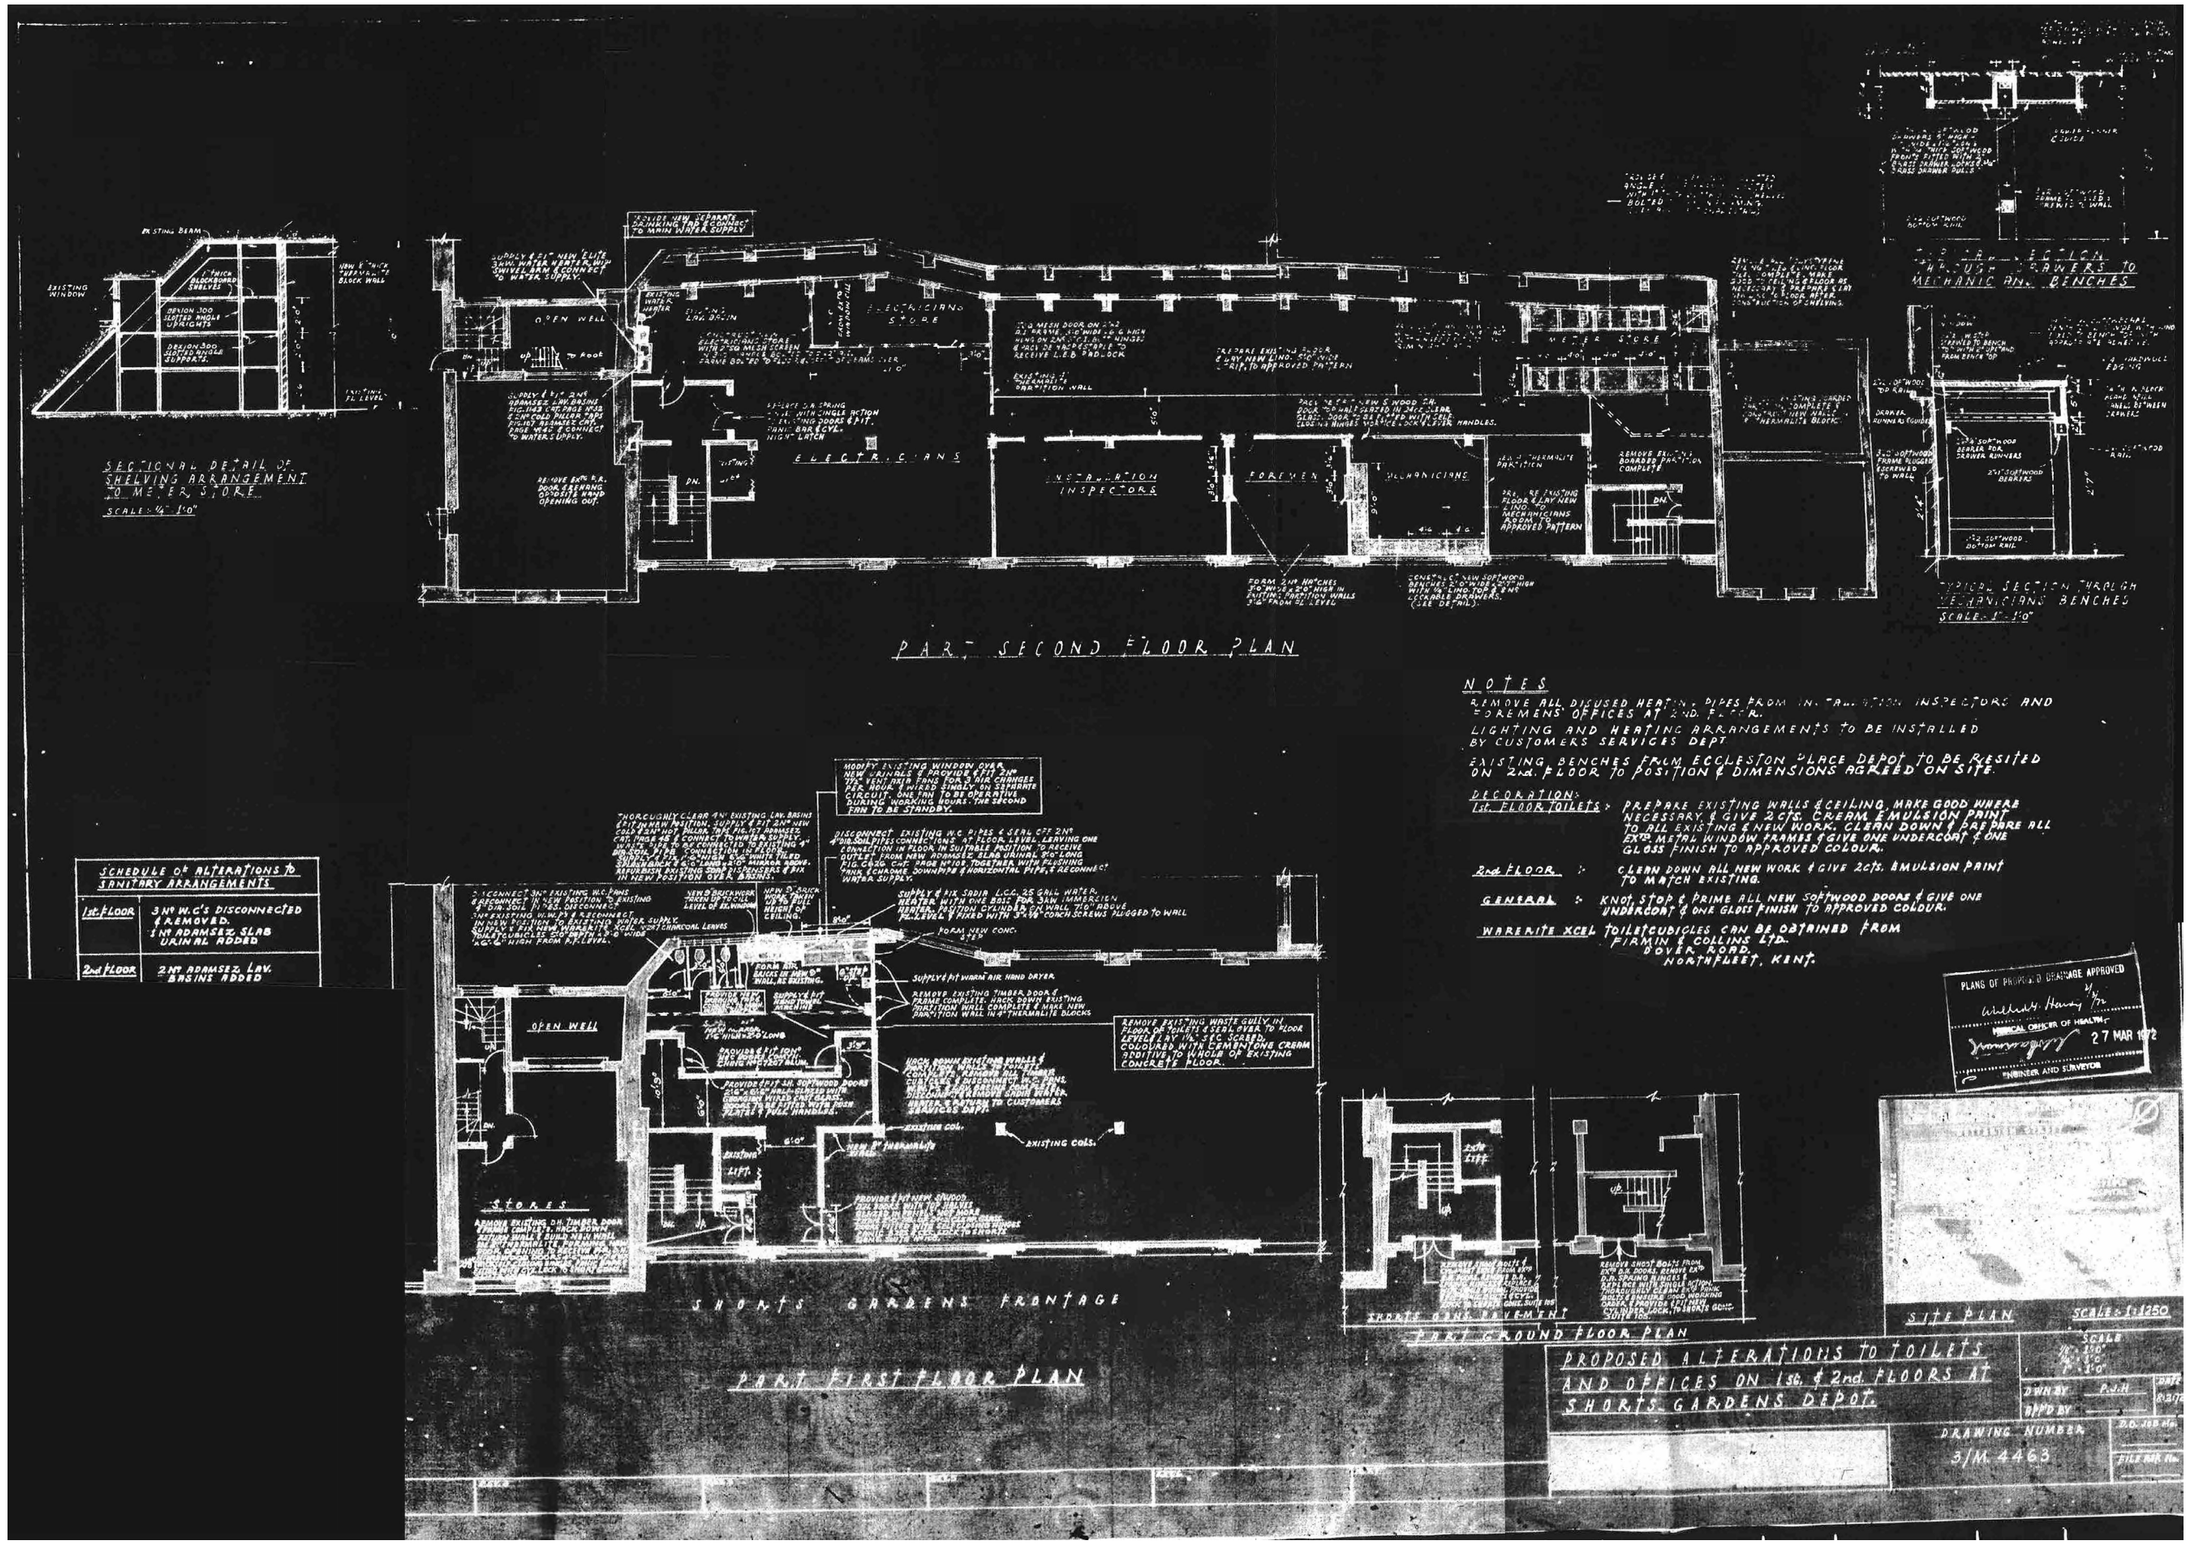

Figure A5.4: Drainage Application 60-70 Shorts Gardens (1972)