PROPOSED FIRST FLOOR 02-1
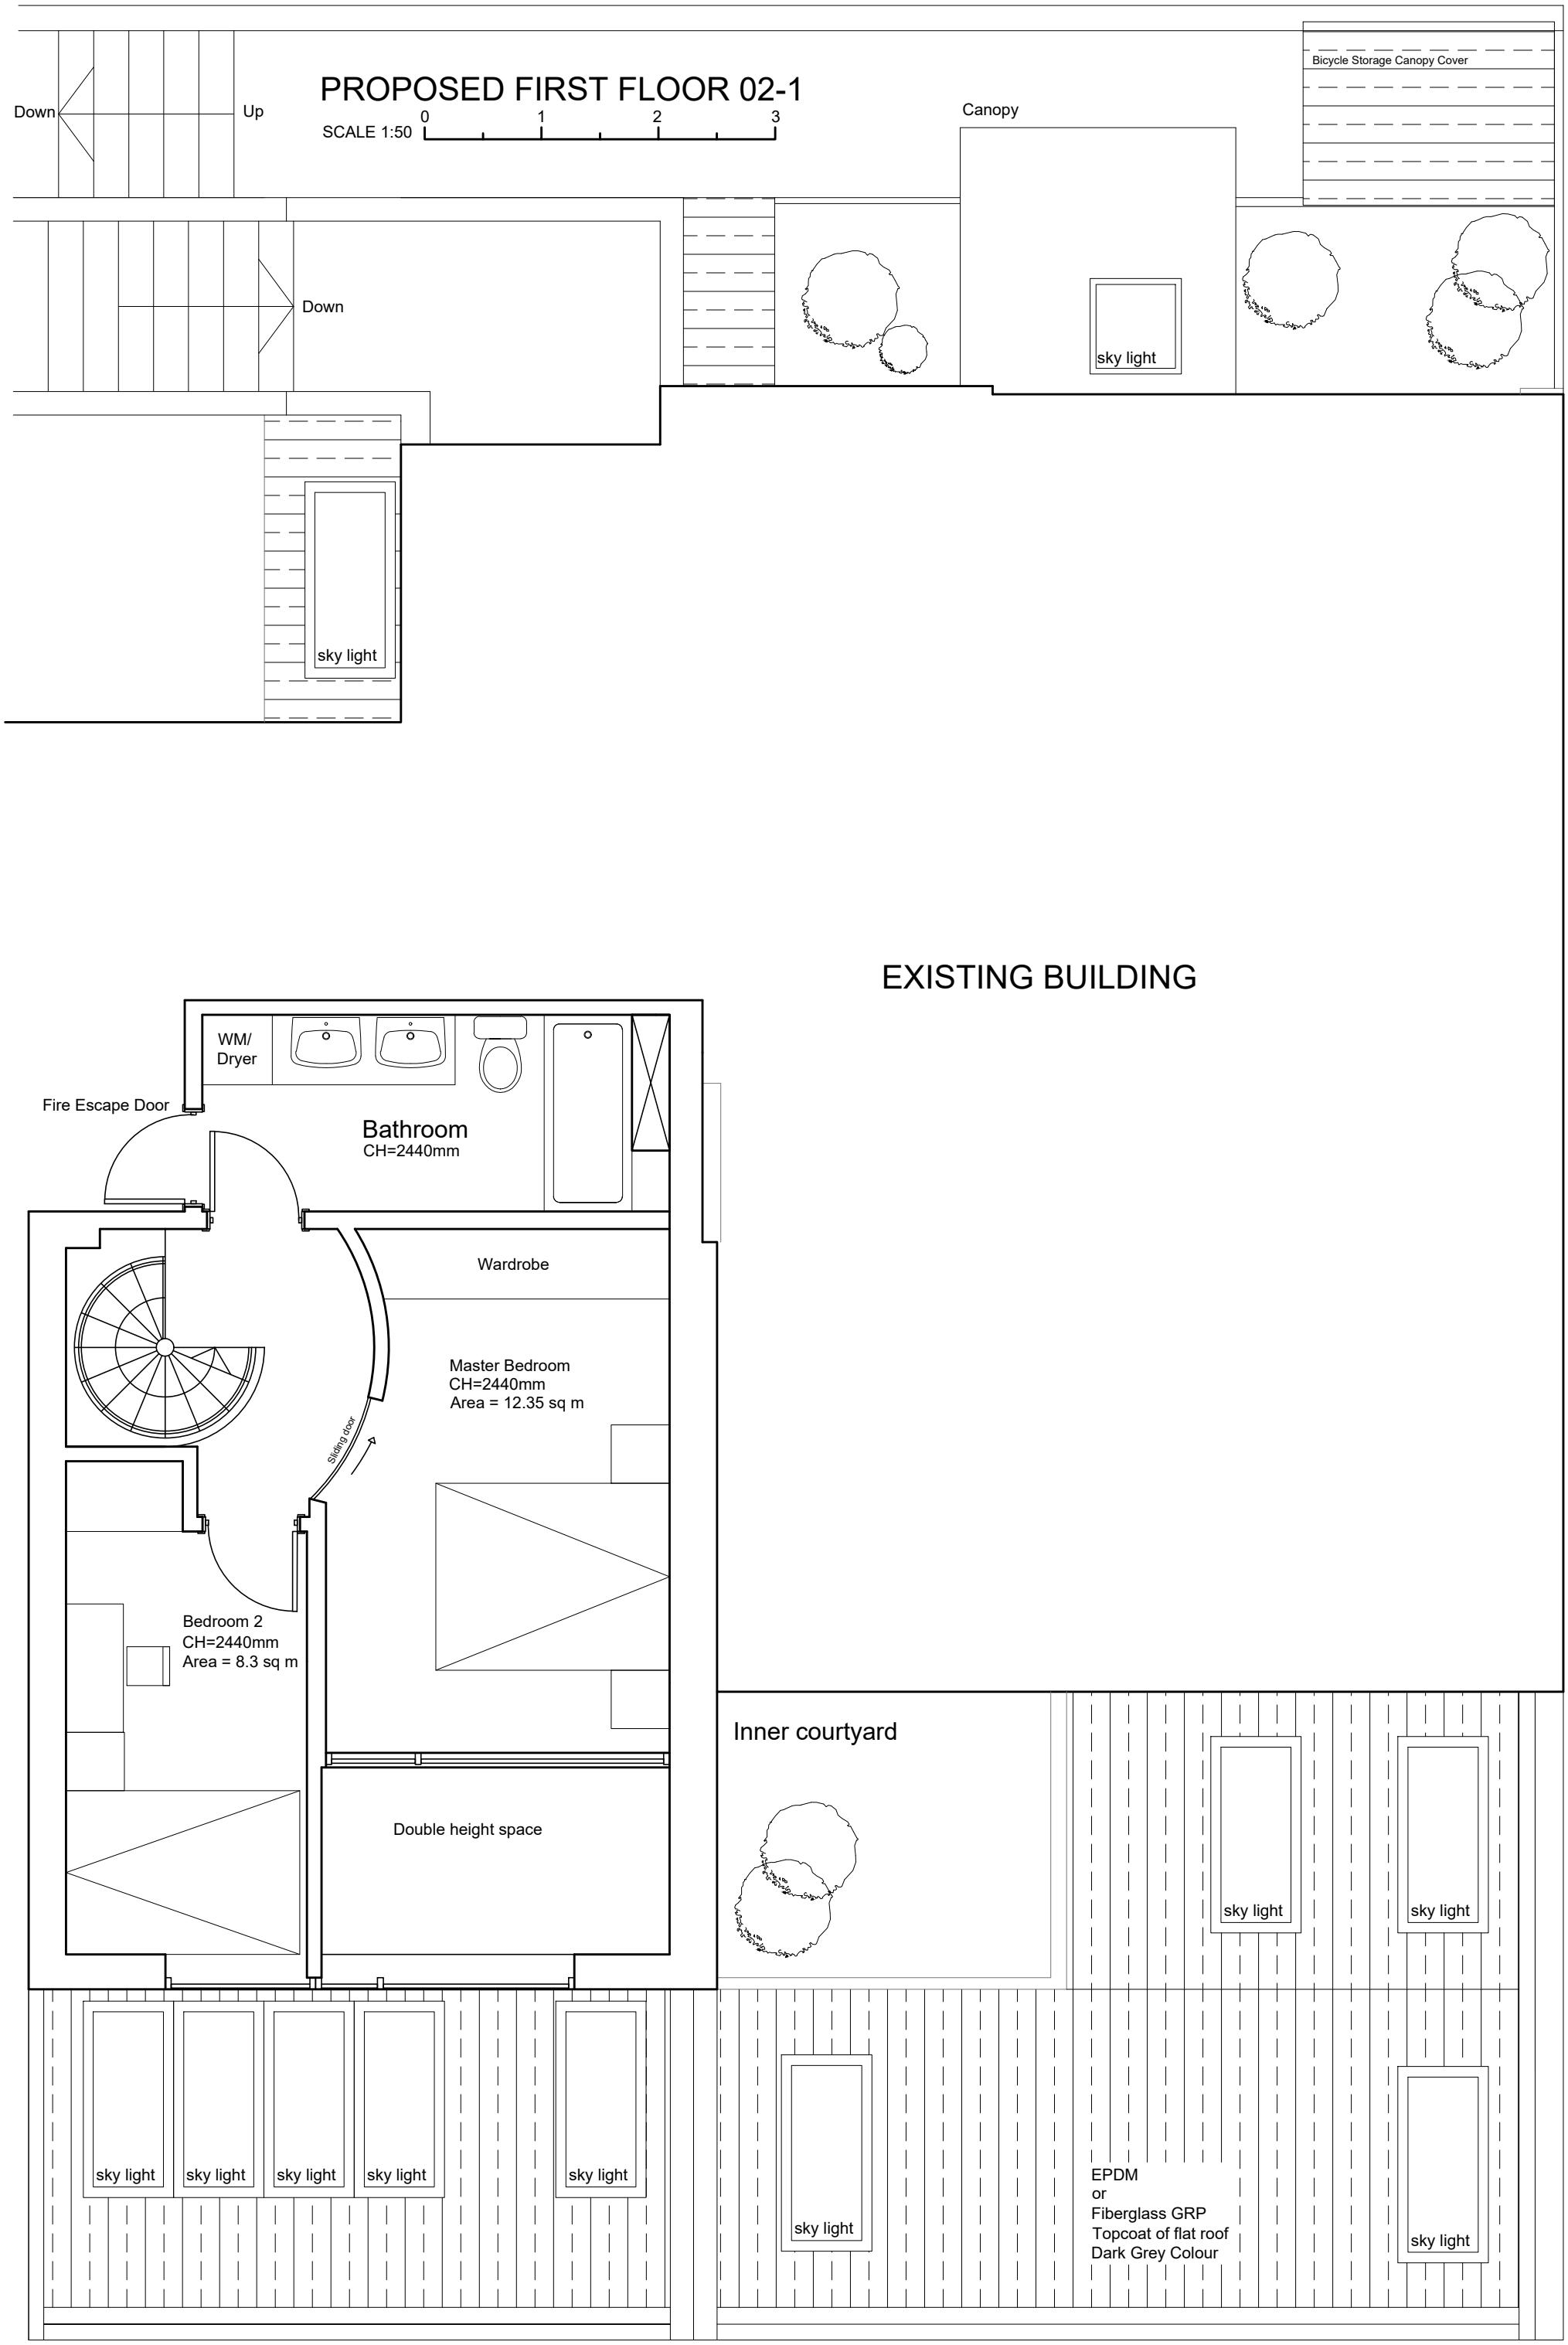
SCALE 1:50 0 1 2 3