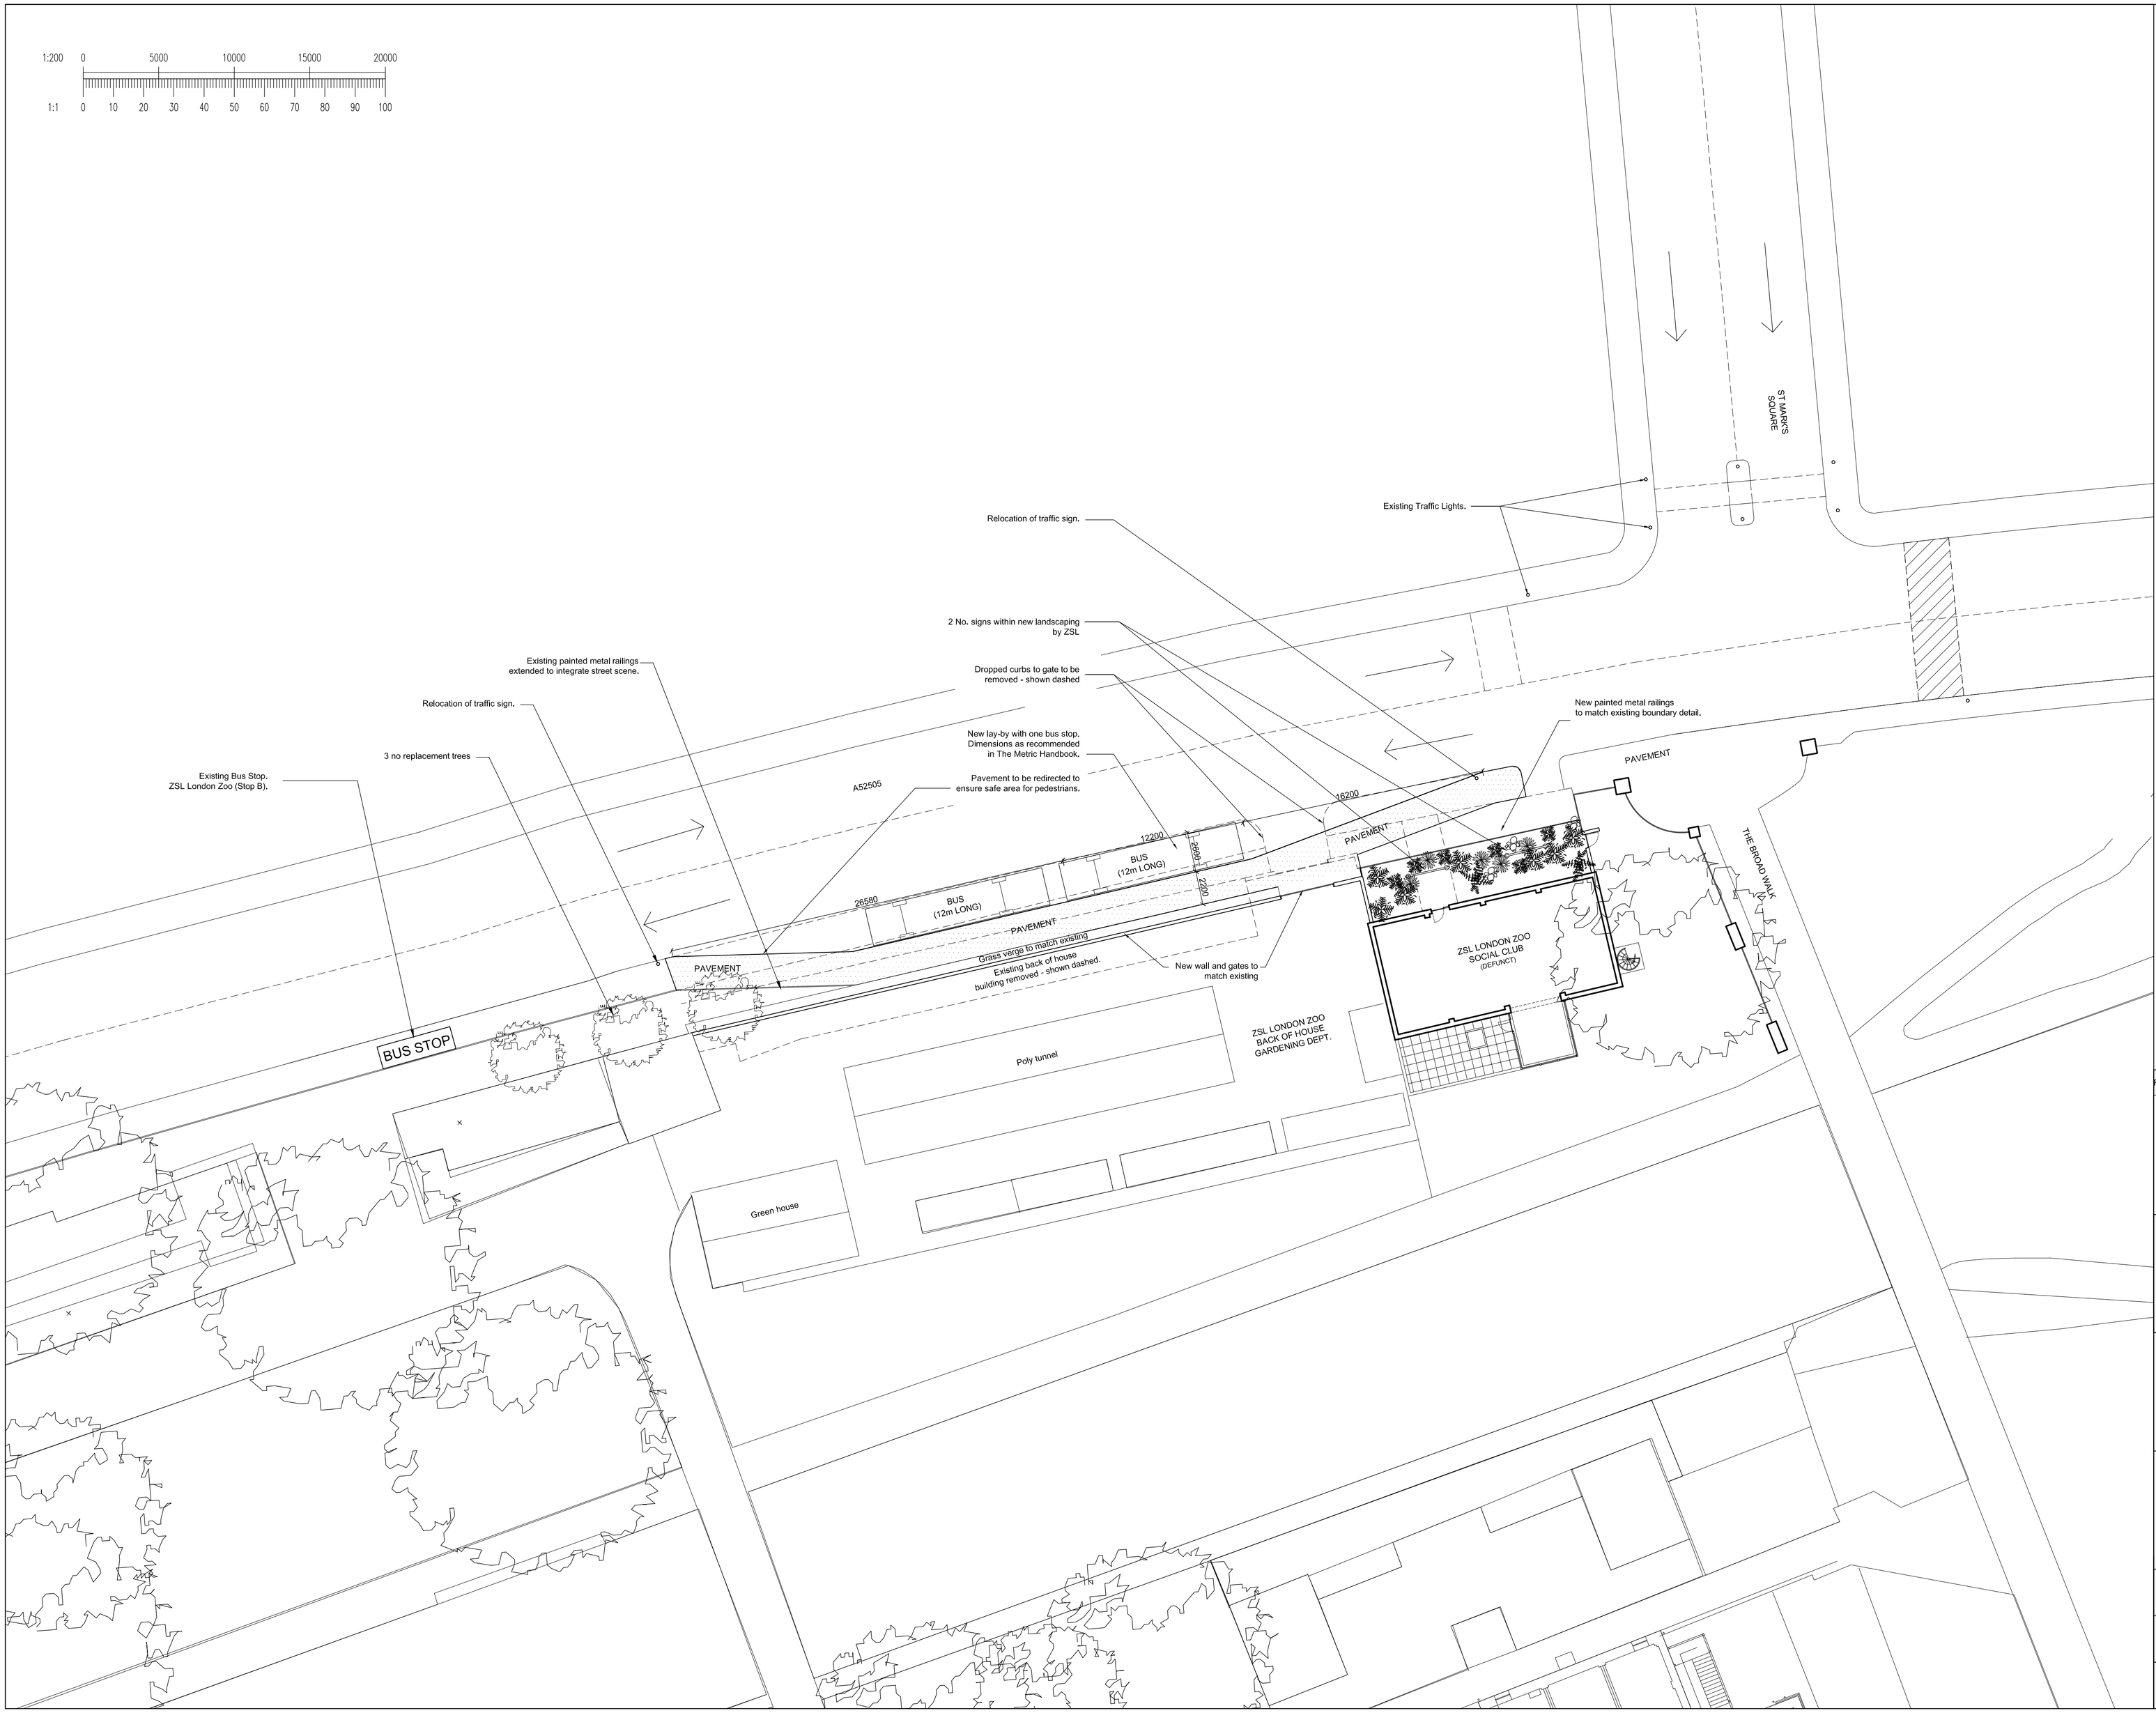

NOTES:-

1. This drawing is not to be scaled. (Scaling for Planning purposes is allowed)
2. All dimensions are in mm unless otherwise stated.
3. All dimensions to be checked on site.
4. If there should be any doubt or query regarding the information given on this drawing, please enquire directly to the author of the information.
5. All drawings must be read in conjunction with the structural engineer's calculations and details. All structural coordination shown on drawings are indicative only.
6. Copyright in this drawing is vested in mk40 architects limited and must not be reproduced without authorisation in writing.
7. Contractors to verify all existing details, services (above and below ground) dimensions etc. prior to commencement of works.

Rev.	Date	Drawn	Description

ZSL LONDON ZOO

mk40 architects
The Courtyard, 30a Mill Street, Bedford, MK40 3HD
t: 01234 330646
mail@mk40architects.com ; www.mk40architects.com

project:

SOCIAL CLUB

ZSL LONDON ZOO, REGENTS PARK

LONDON

drawing:

SITE PLAN

AS PROPOSED

drawing status:

PLANNING

scale:	date:	drawn:
1:200 @ A1 / 1:400 @ A3	APR 16	IS
project ref:	**drawing no:**	**rev.**
09349	110	C