5 GAYTON ROAD

HAMPSTEAD, NW3 1TX

P01

0m 1m 2m 3m

0ft 5ft 10ft

LINEAR SCALE

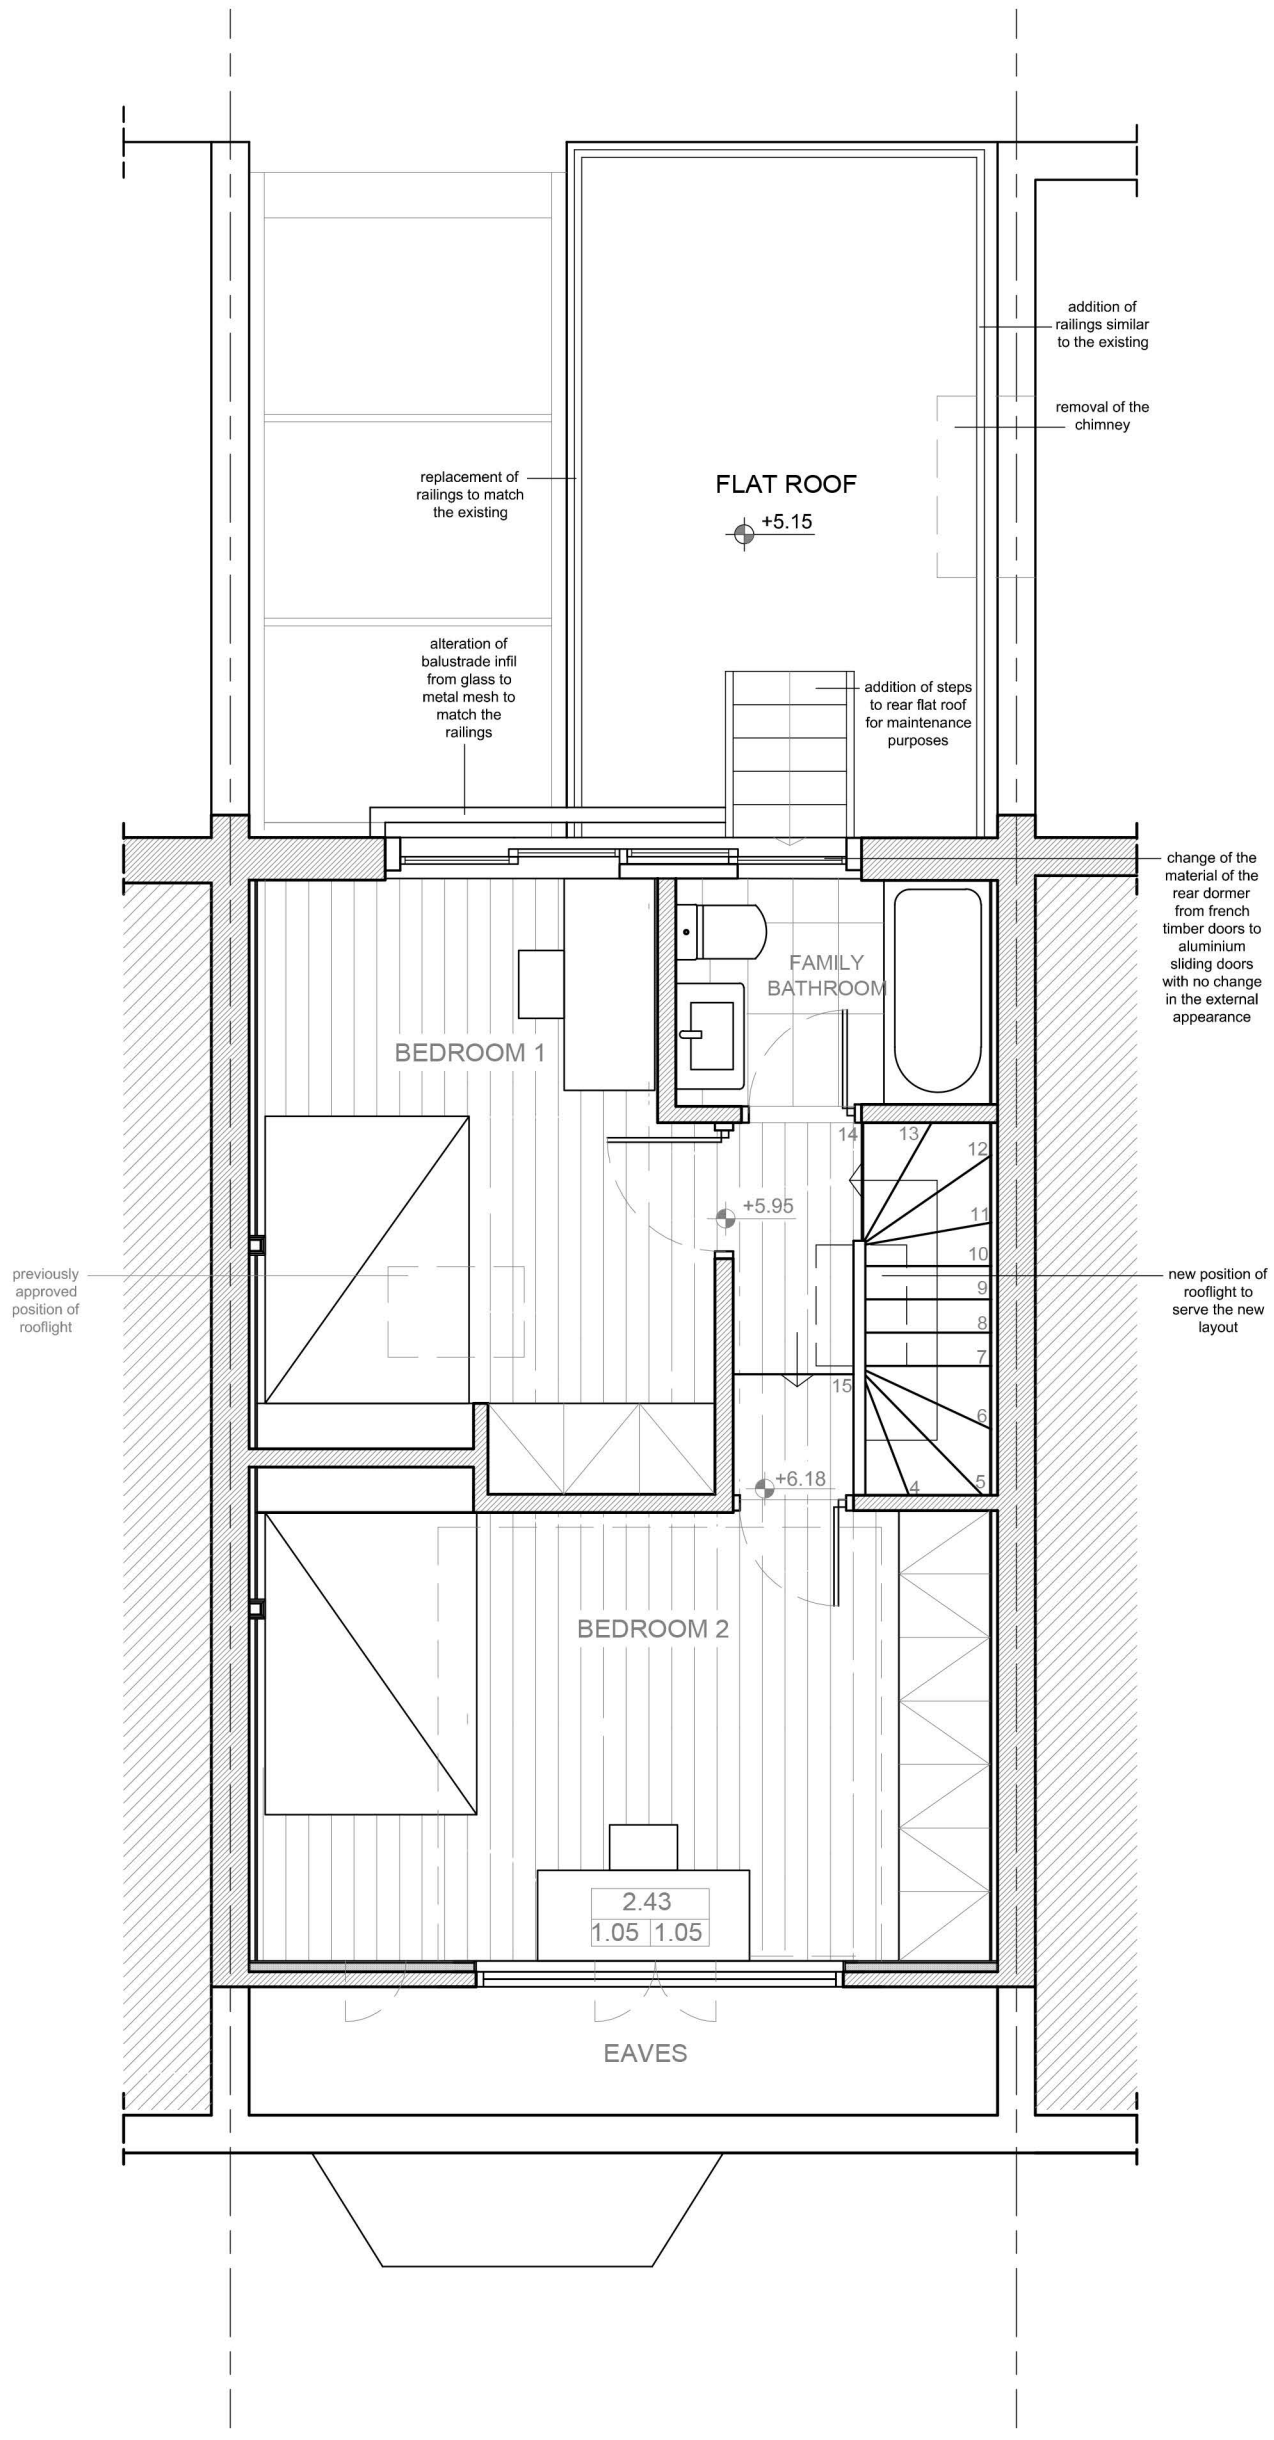

LOFT

JULY 2017

SCALE 1/50 in A3