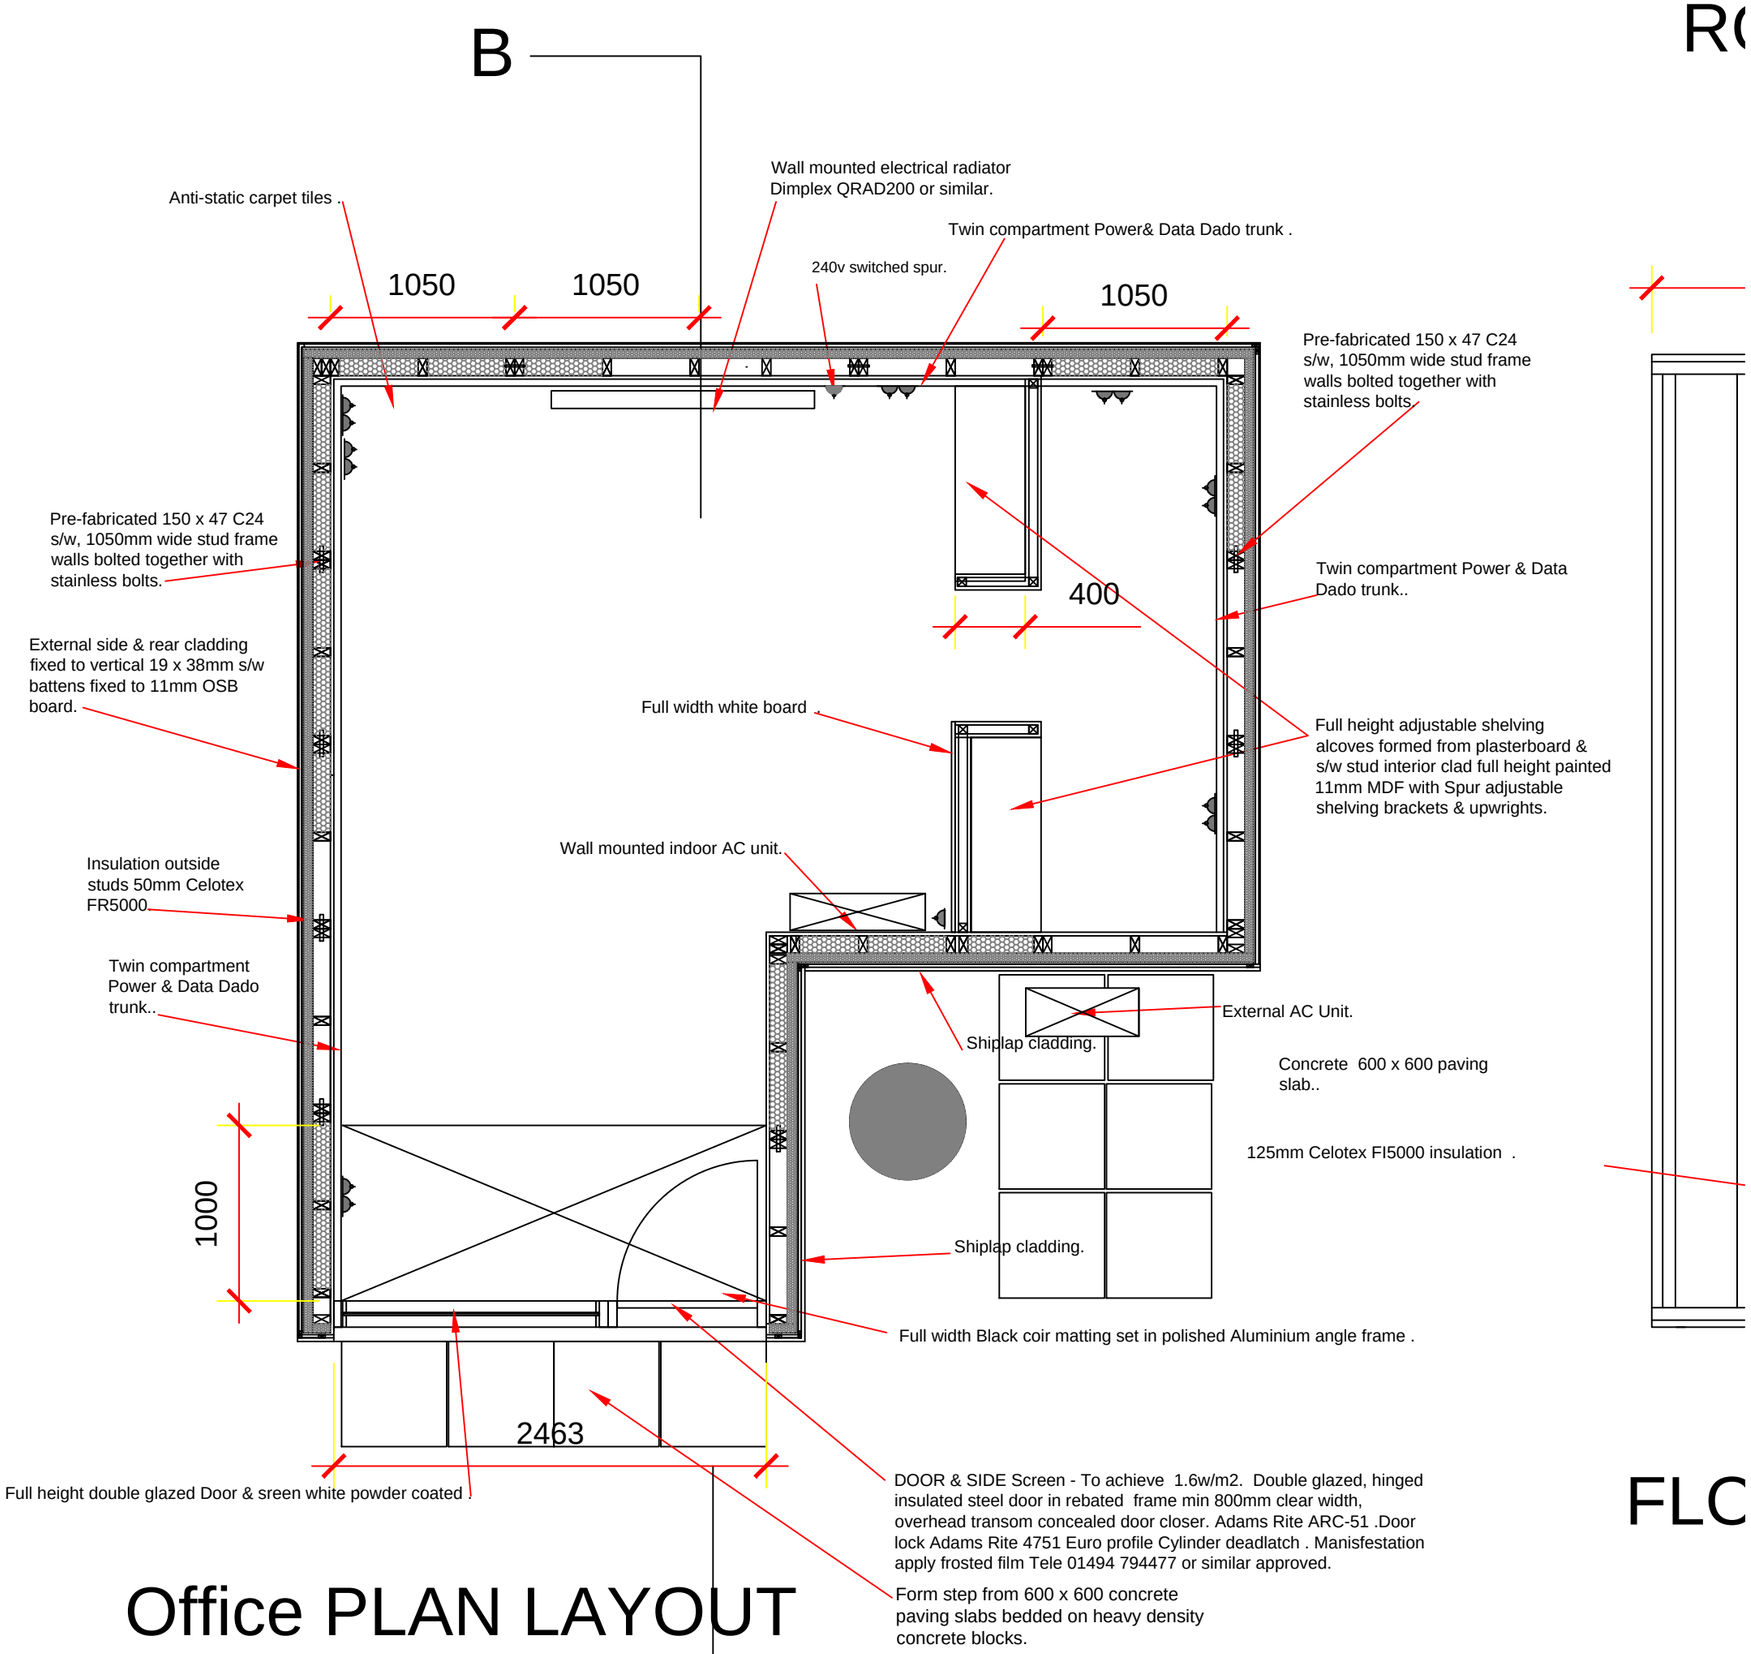

Office PLAN LAYOUT