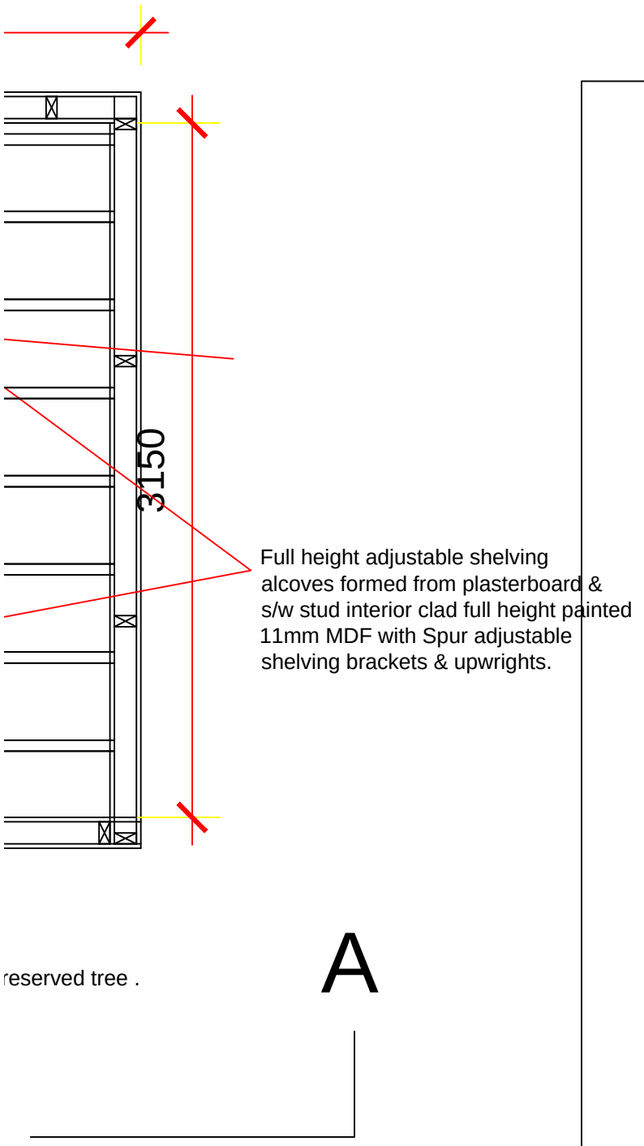

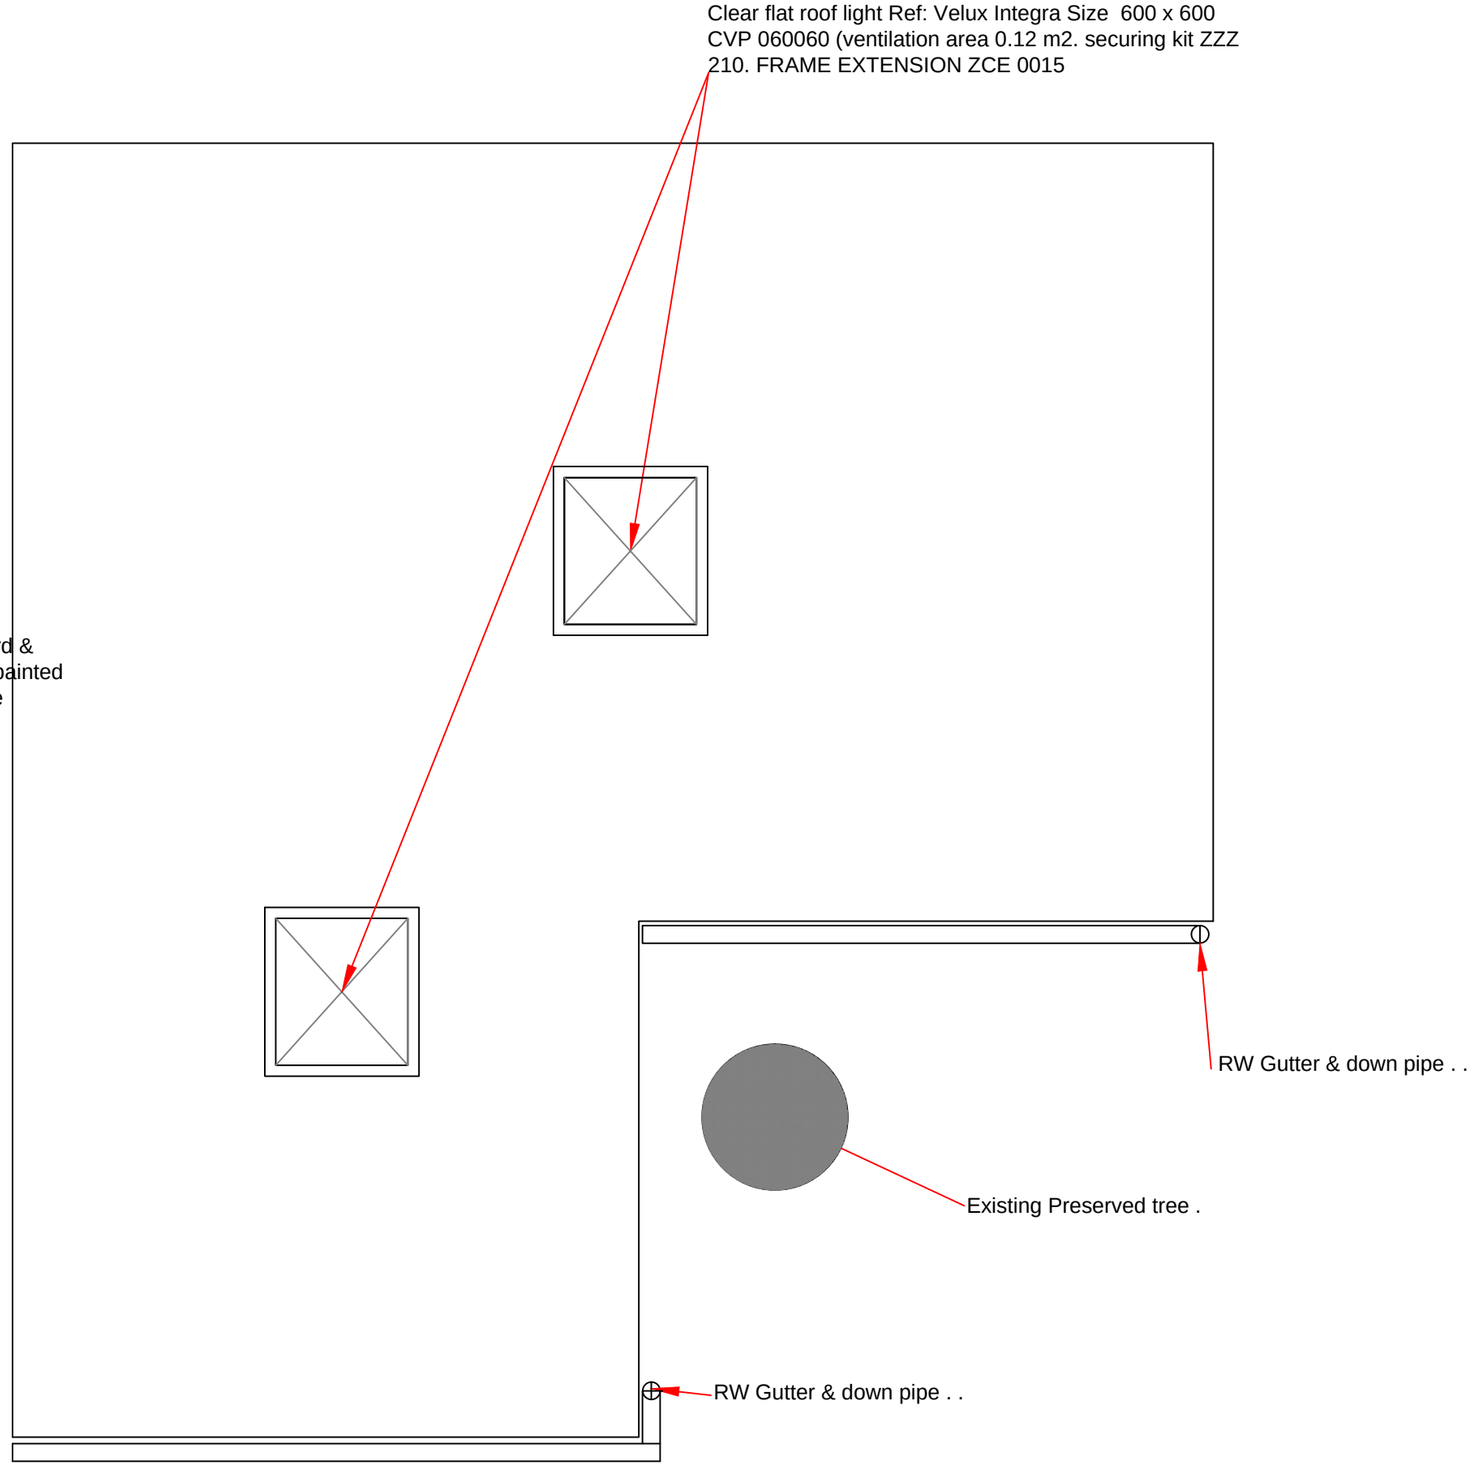

OUT

ROOF PLAN LAYOUT

kfh.co.uk