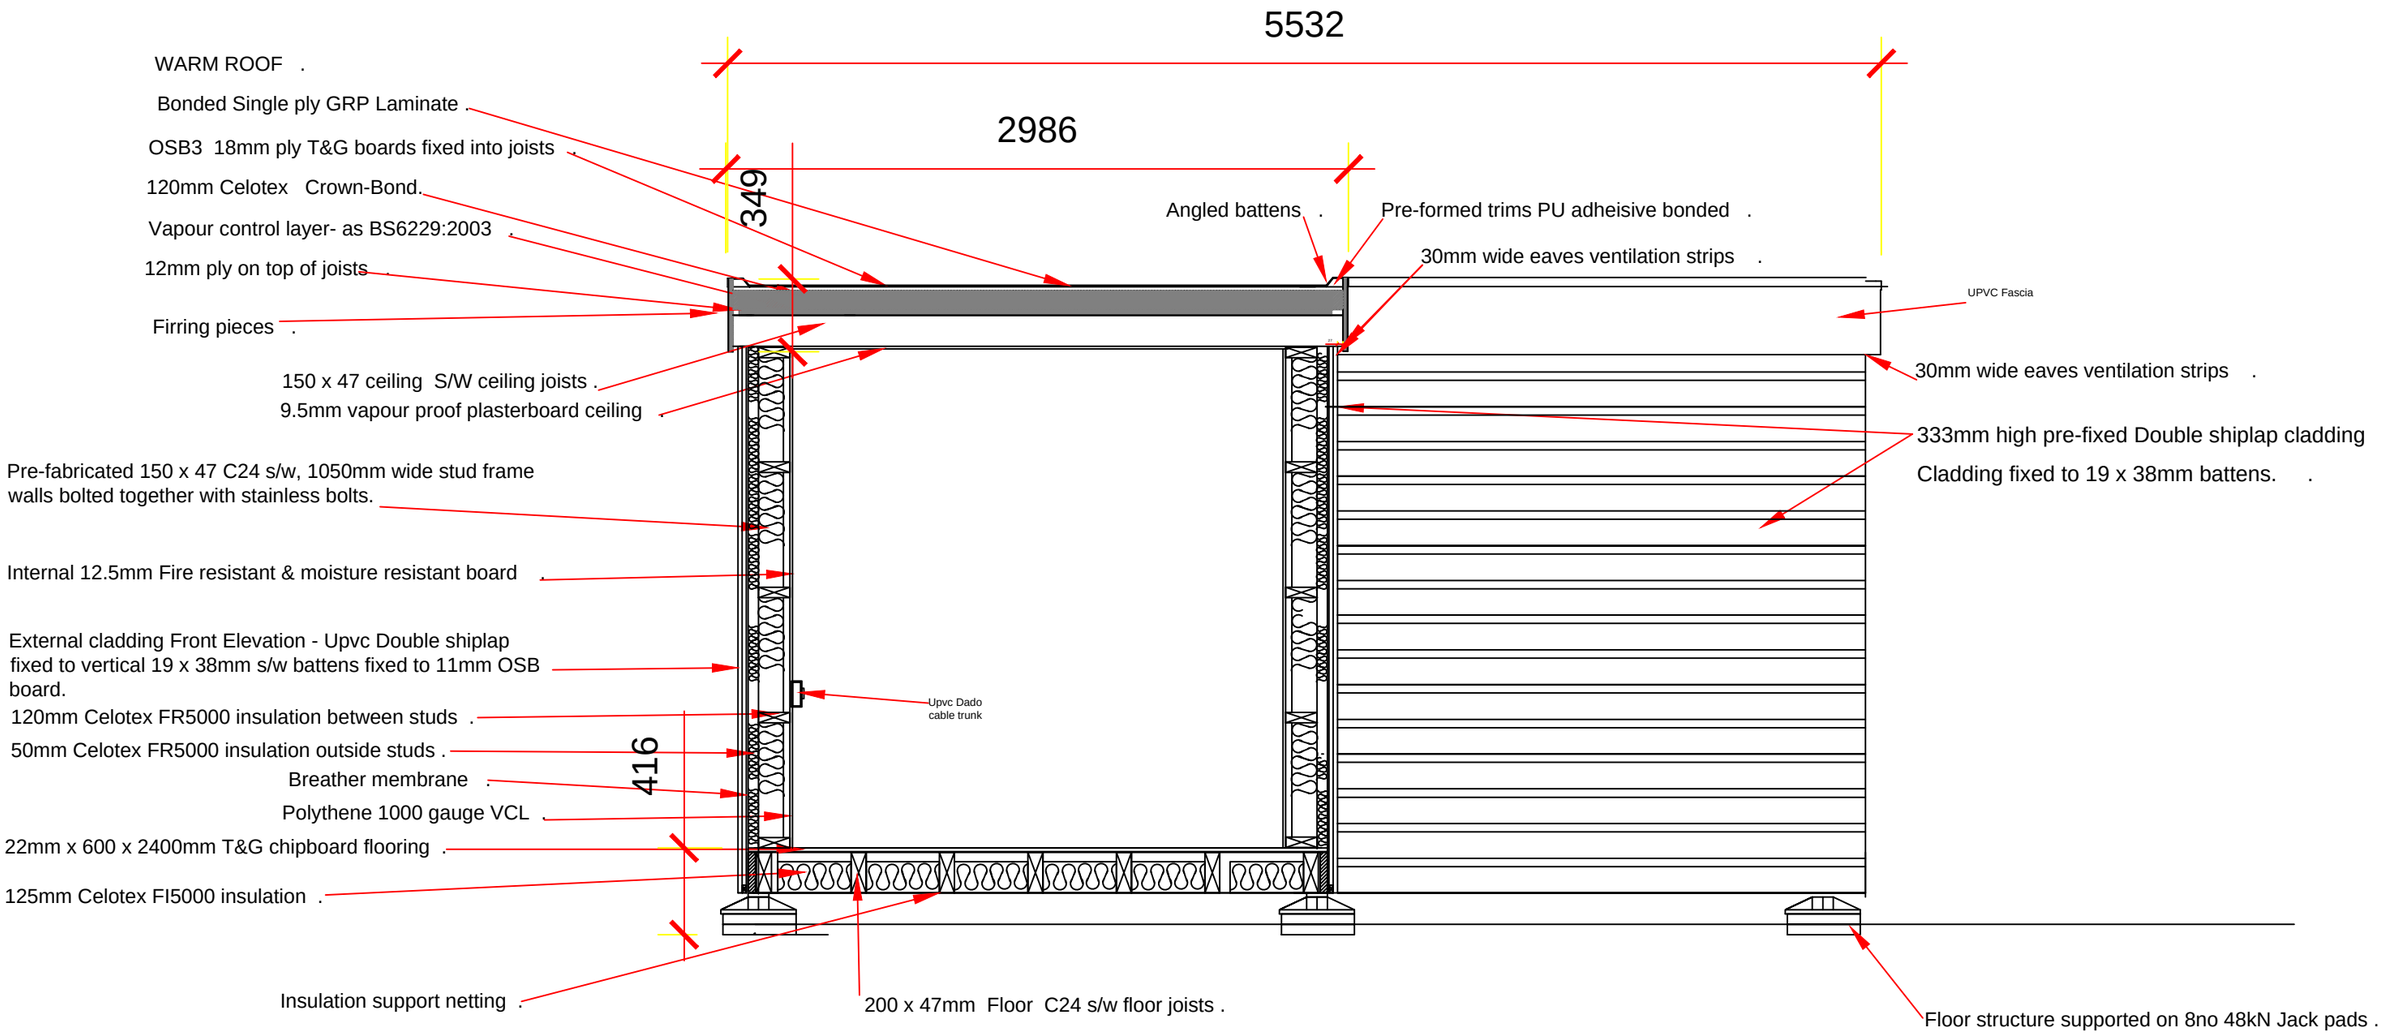

Front Section A - A