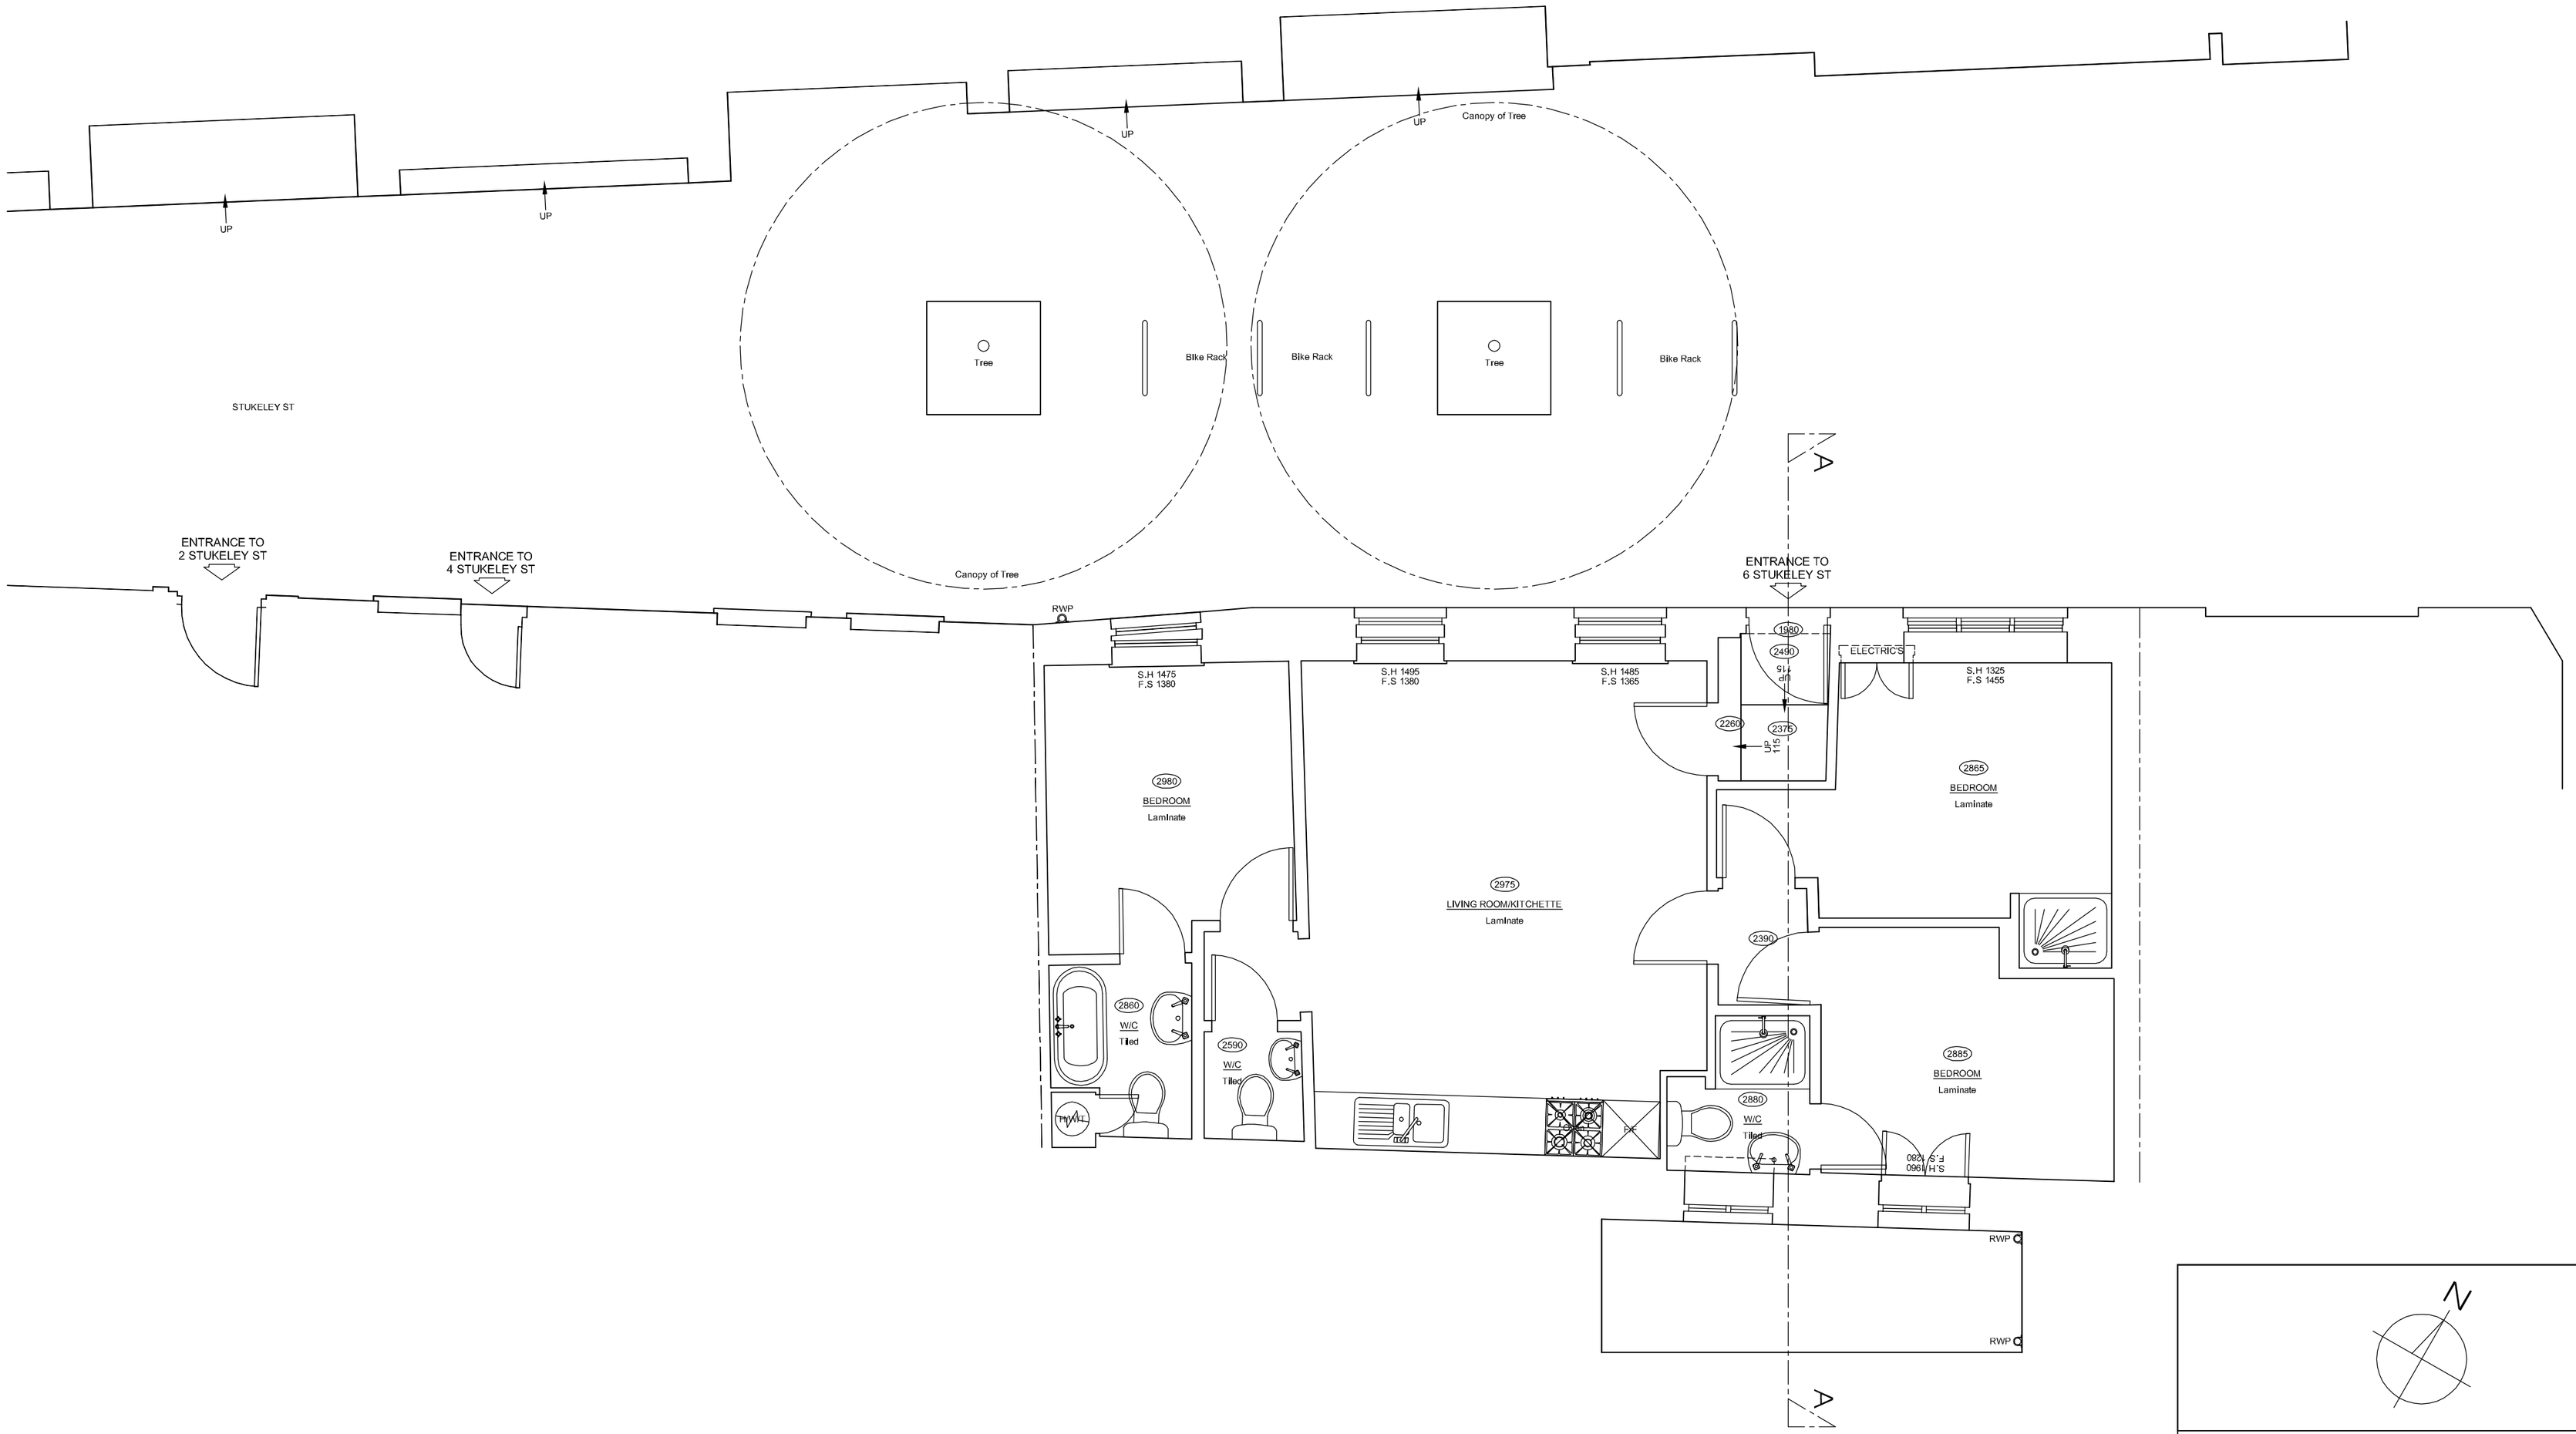

SCALE 1:50 @ A2

0 1 2 3 4 5M

EXISTING GROUND FLOOR PLAN

N

JENLEA

DESIGN DEVELOPMENTS LTD

Tel : 07961 196295 e-mail : jdd@jenlea.net

CLIENT :	PROJECT : 6 STUKELEY ST LONDON WC2B 5LQ
DESCRIPTION : EXISTING GROUND FLOOR PLAN	

SCALE:	DATE:	DRAWN BY:
1 : 50 @ A2	APRIL 2015	JDD
REF/DWG NO: JDD/SS-E1	REVISION NO:	REVISION DATE: