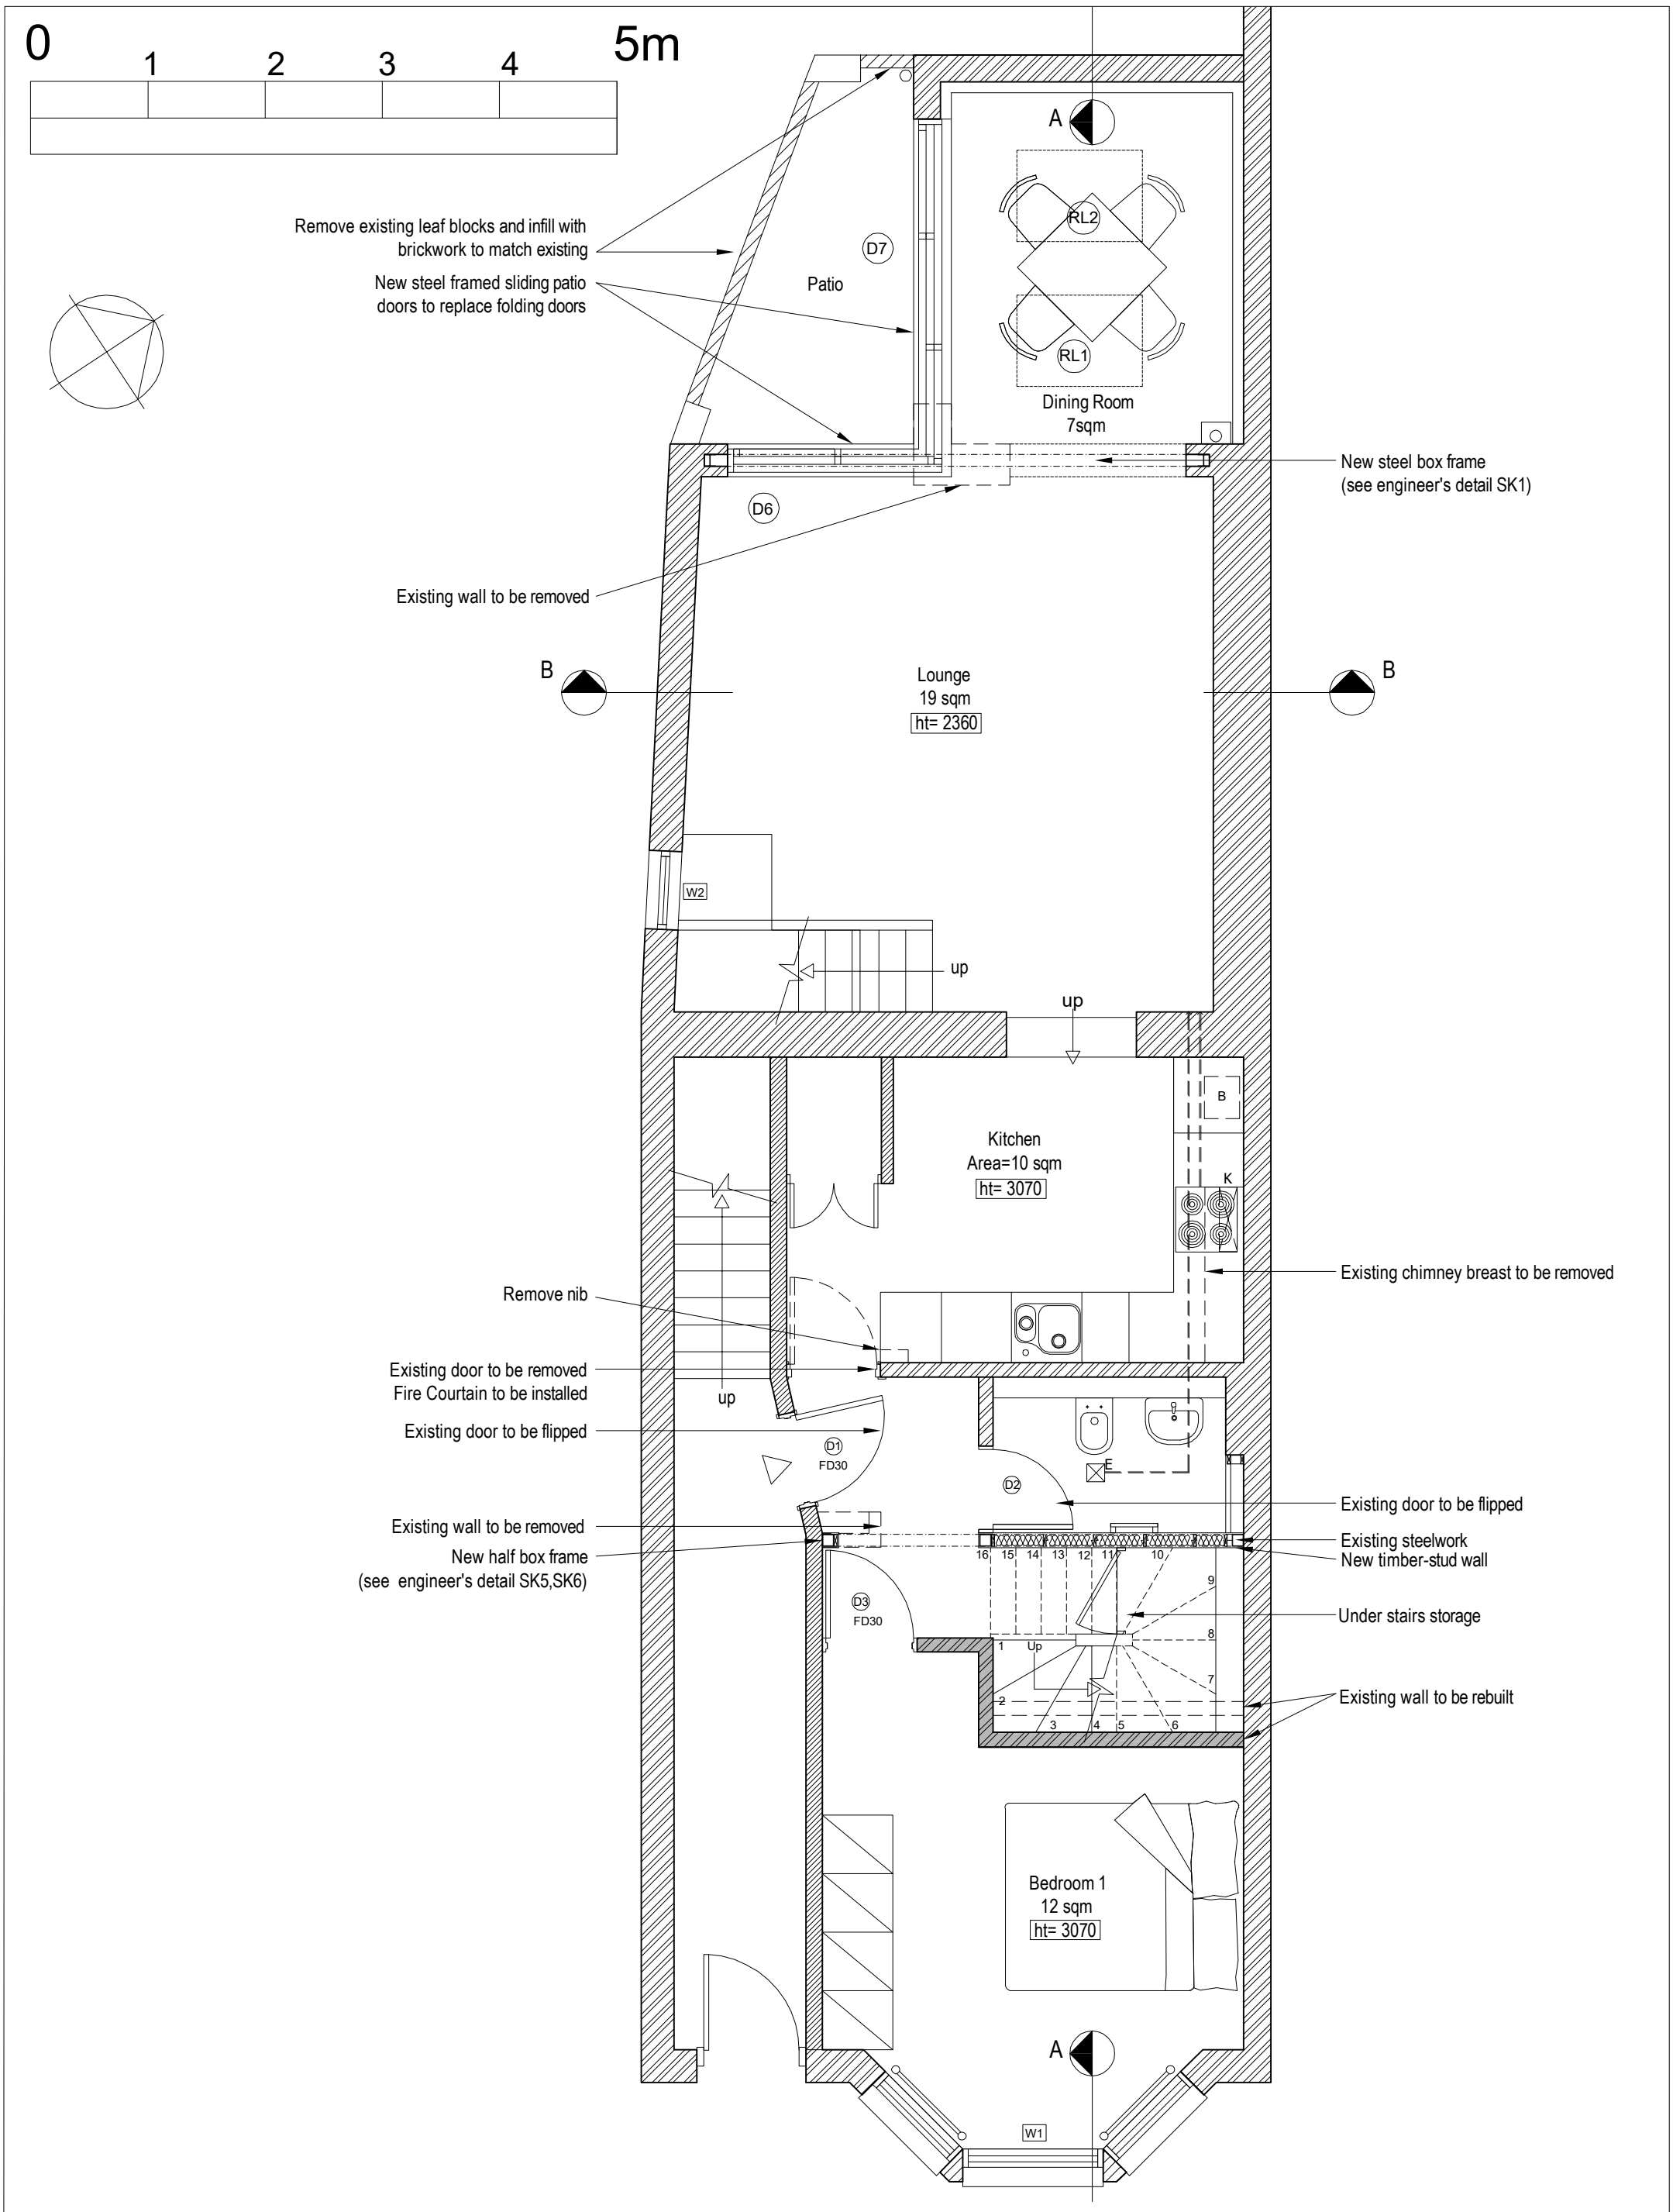

PROJECT NAME	DRAWING NO.	REVISION NO.	SCALE	HSP Architects Llp
FORMATION OF DUPLEX FLAT + ALTERATIONS TO GROUND FLOOR PATIO DOORS AND WALL Ground Floor 8 AINGER ROAD, LONDON NW3 3AR	02-16-832/ PD-401 DATE August, 2017		1:50@ A3 CONTACT Joe/Roberta	Chartered Architects & Town Planners 5 Goodge Place, London W1T 4SD. 02076313678, www.hazansmith.co.uk e:mail - hazansmith@btconnect.com