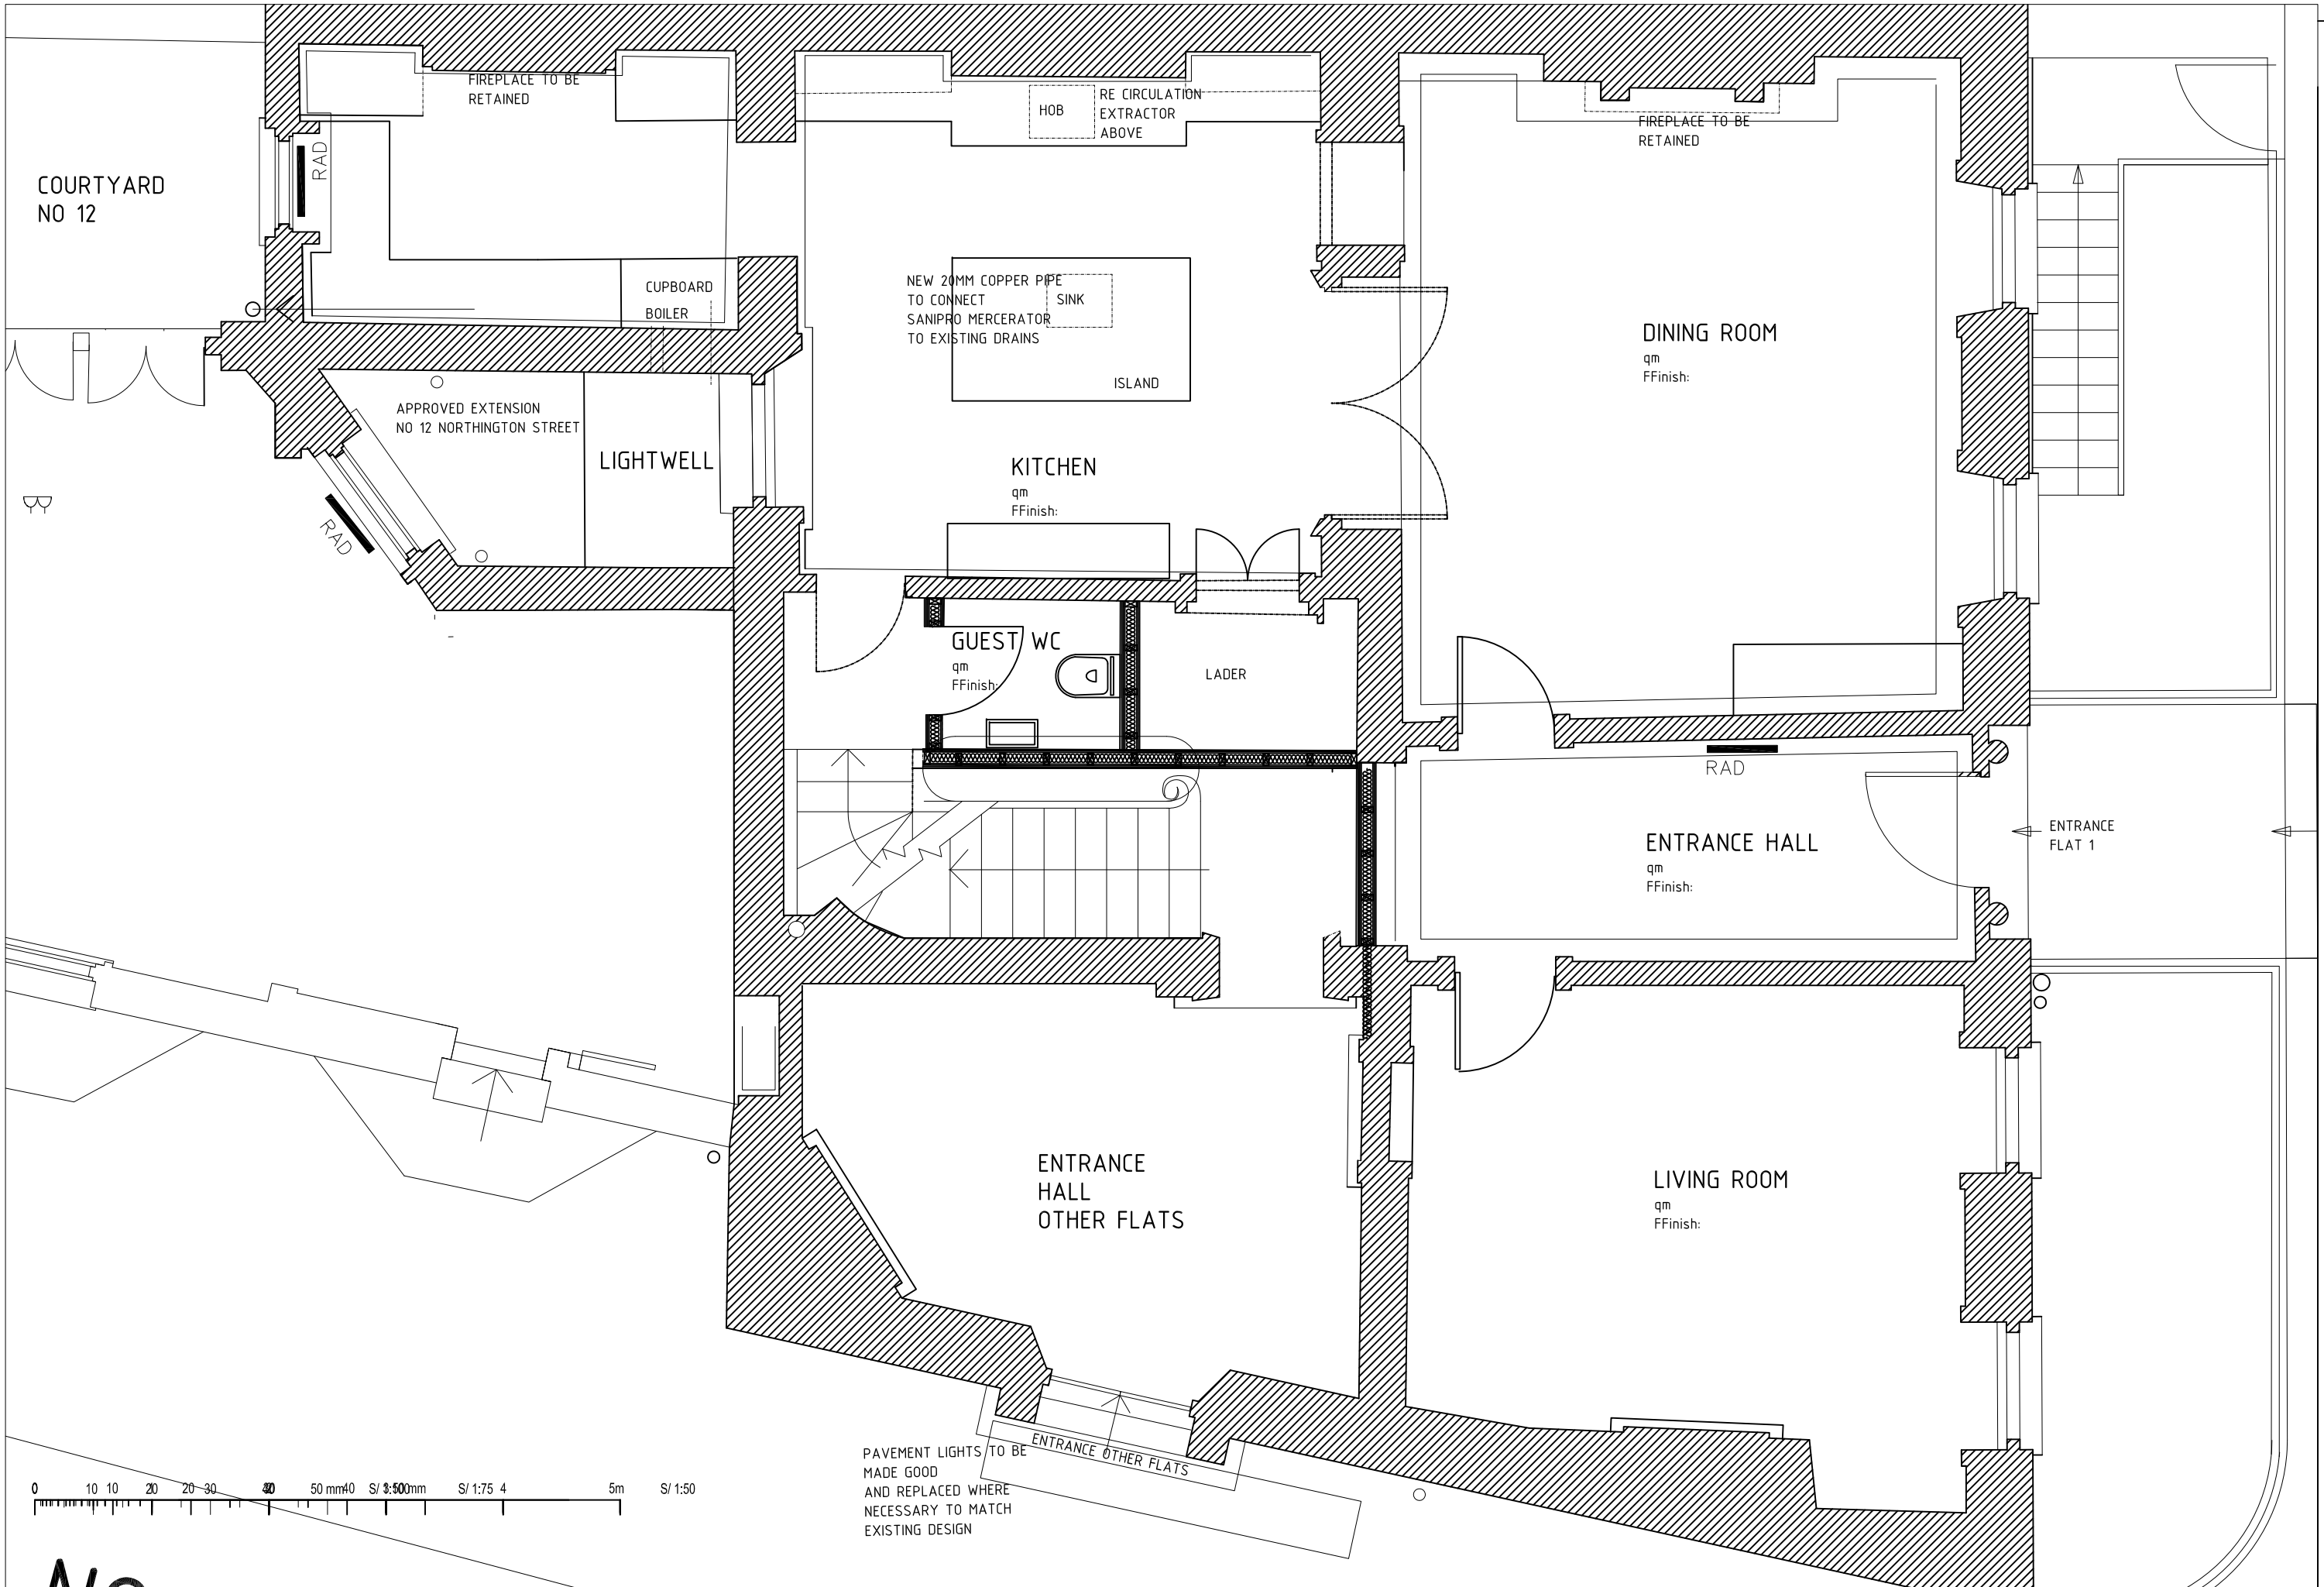

REV	DATE REV	WHO REV	DESCRIPTION	WHO CHECK
REV	DATE	BY	DESCRIPTION	CHK

DRAWING STATUS: INFORMATION

CLIENT: CLIENT	PROJECT: Flat 1, 28 John Street, London	SCALE: 1:50	DESIGN/DRAWN: CH	CHECKED: CH	DATE: 15.02.2016	
LEAD DESIGNER: P-U-R-A. LTD	DRAWING TITLE: GROUNDFLOOR-AS-PROPOSED	FORMAT: A3	PROJECT No: 0998	DRAWING No: 20-101	REV: D-IV	

© Copyright to all designs, notes and drawings remains with P-U-R-A LTD subject to written authorization.
- All dimensions in mm unless noted otherwise.
- All dimensions and levels to be checked on site. Their accuracy cannot by guaranteed and therefore cannot be used for fabrication, manufacture or construction.
- Contractor to verify and to be responsible for all requirements and restrictions due to local rules. Contractor to report if there is any discrepancy in the drawings to P-U-R-A LTD in time to specify alternatives.
- This drawing is to be read together with all other relevant drawings.
- Do not scale from this drawing.

P-U-R-A Ltd
36 Gloucester Avenue, Primrose Hill
NW1 7BB - LONDON
info.uk@p-u-r-a.com
www.p-u-r-a.com
+44-(0)2072 849 763