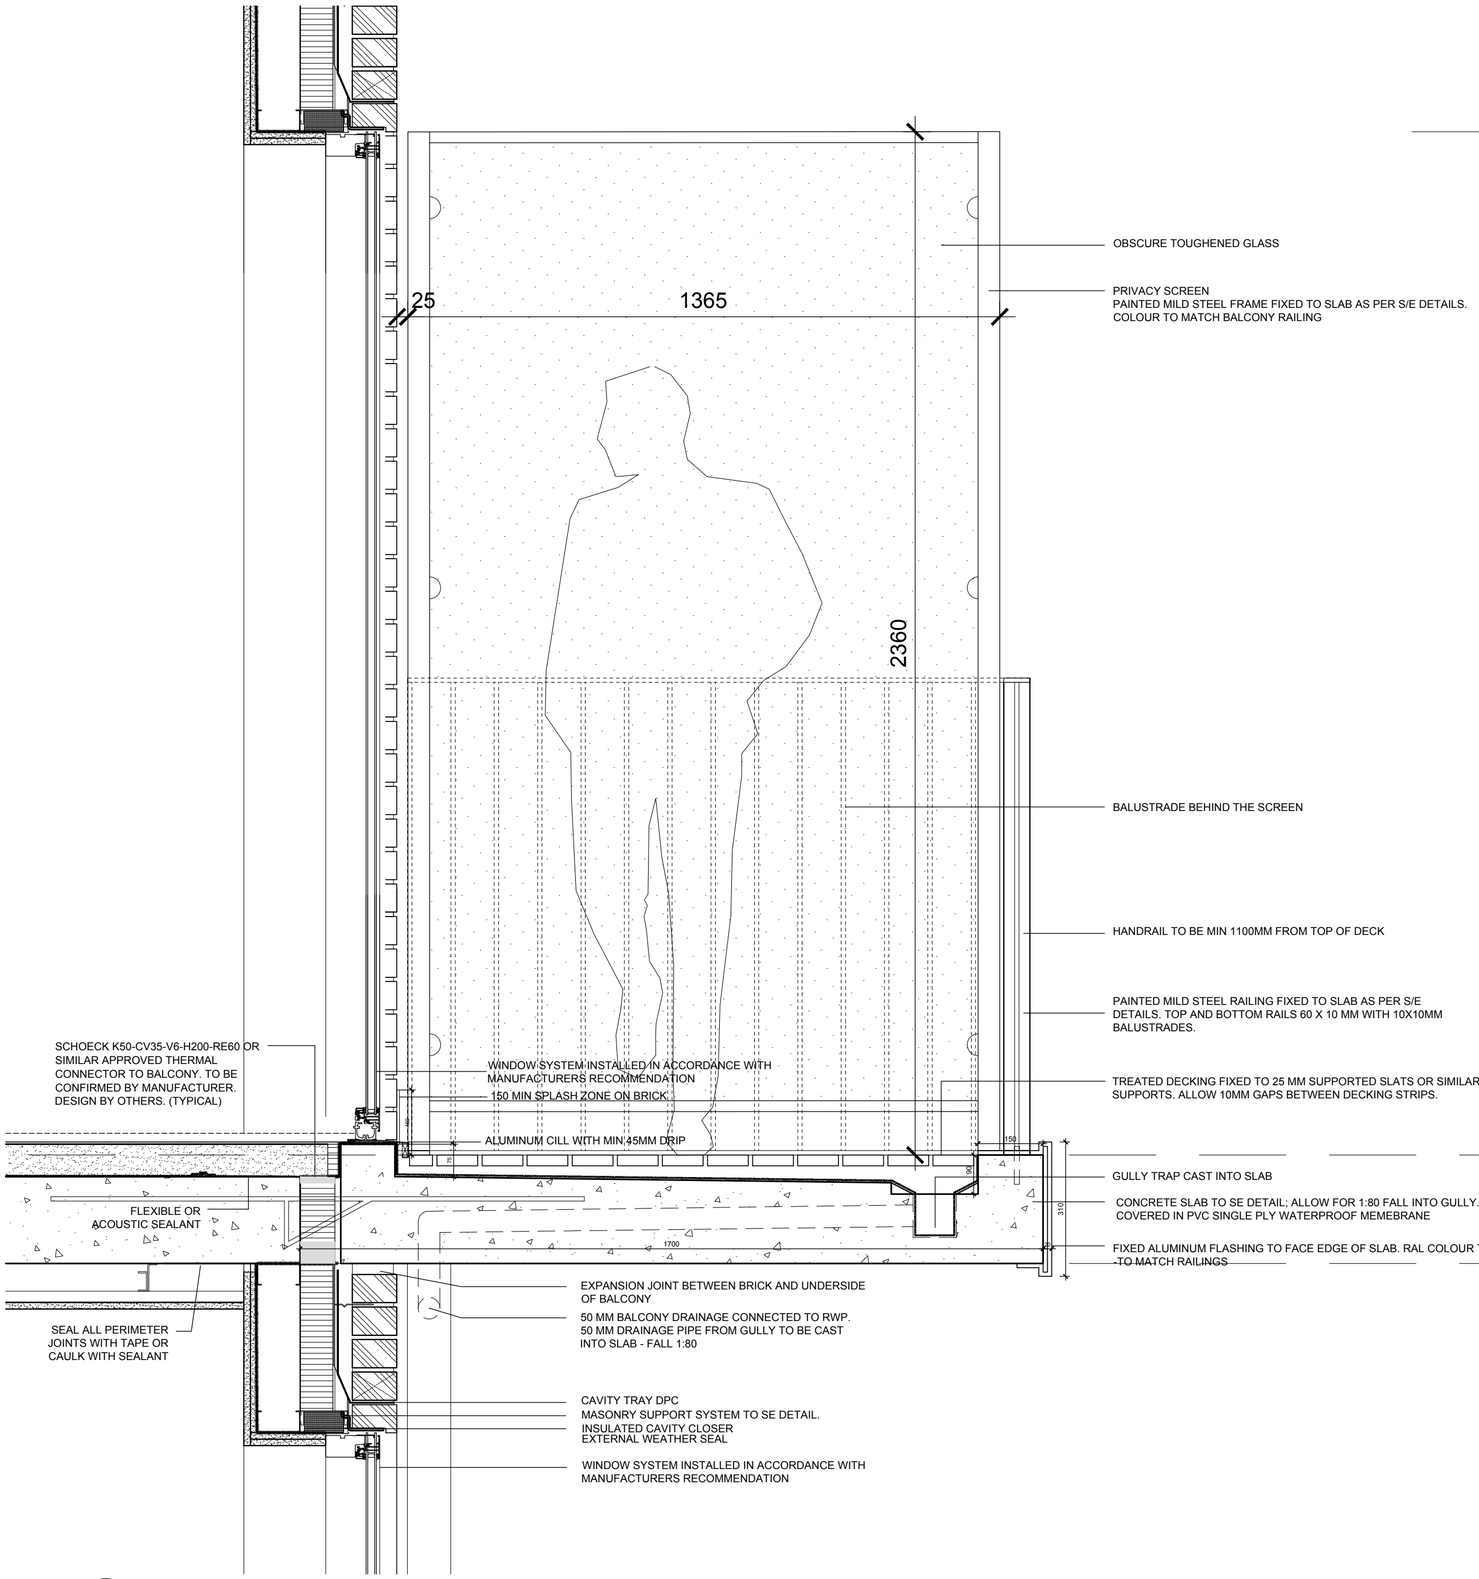

SK002 TYPICAL BALCONY SECTION DETAIL

Scale 1 : 10