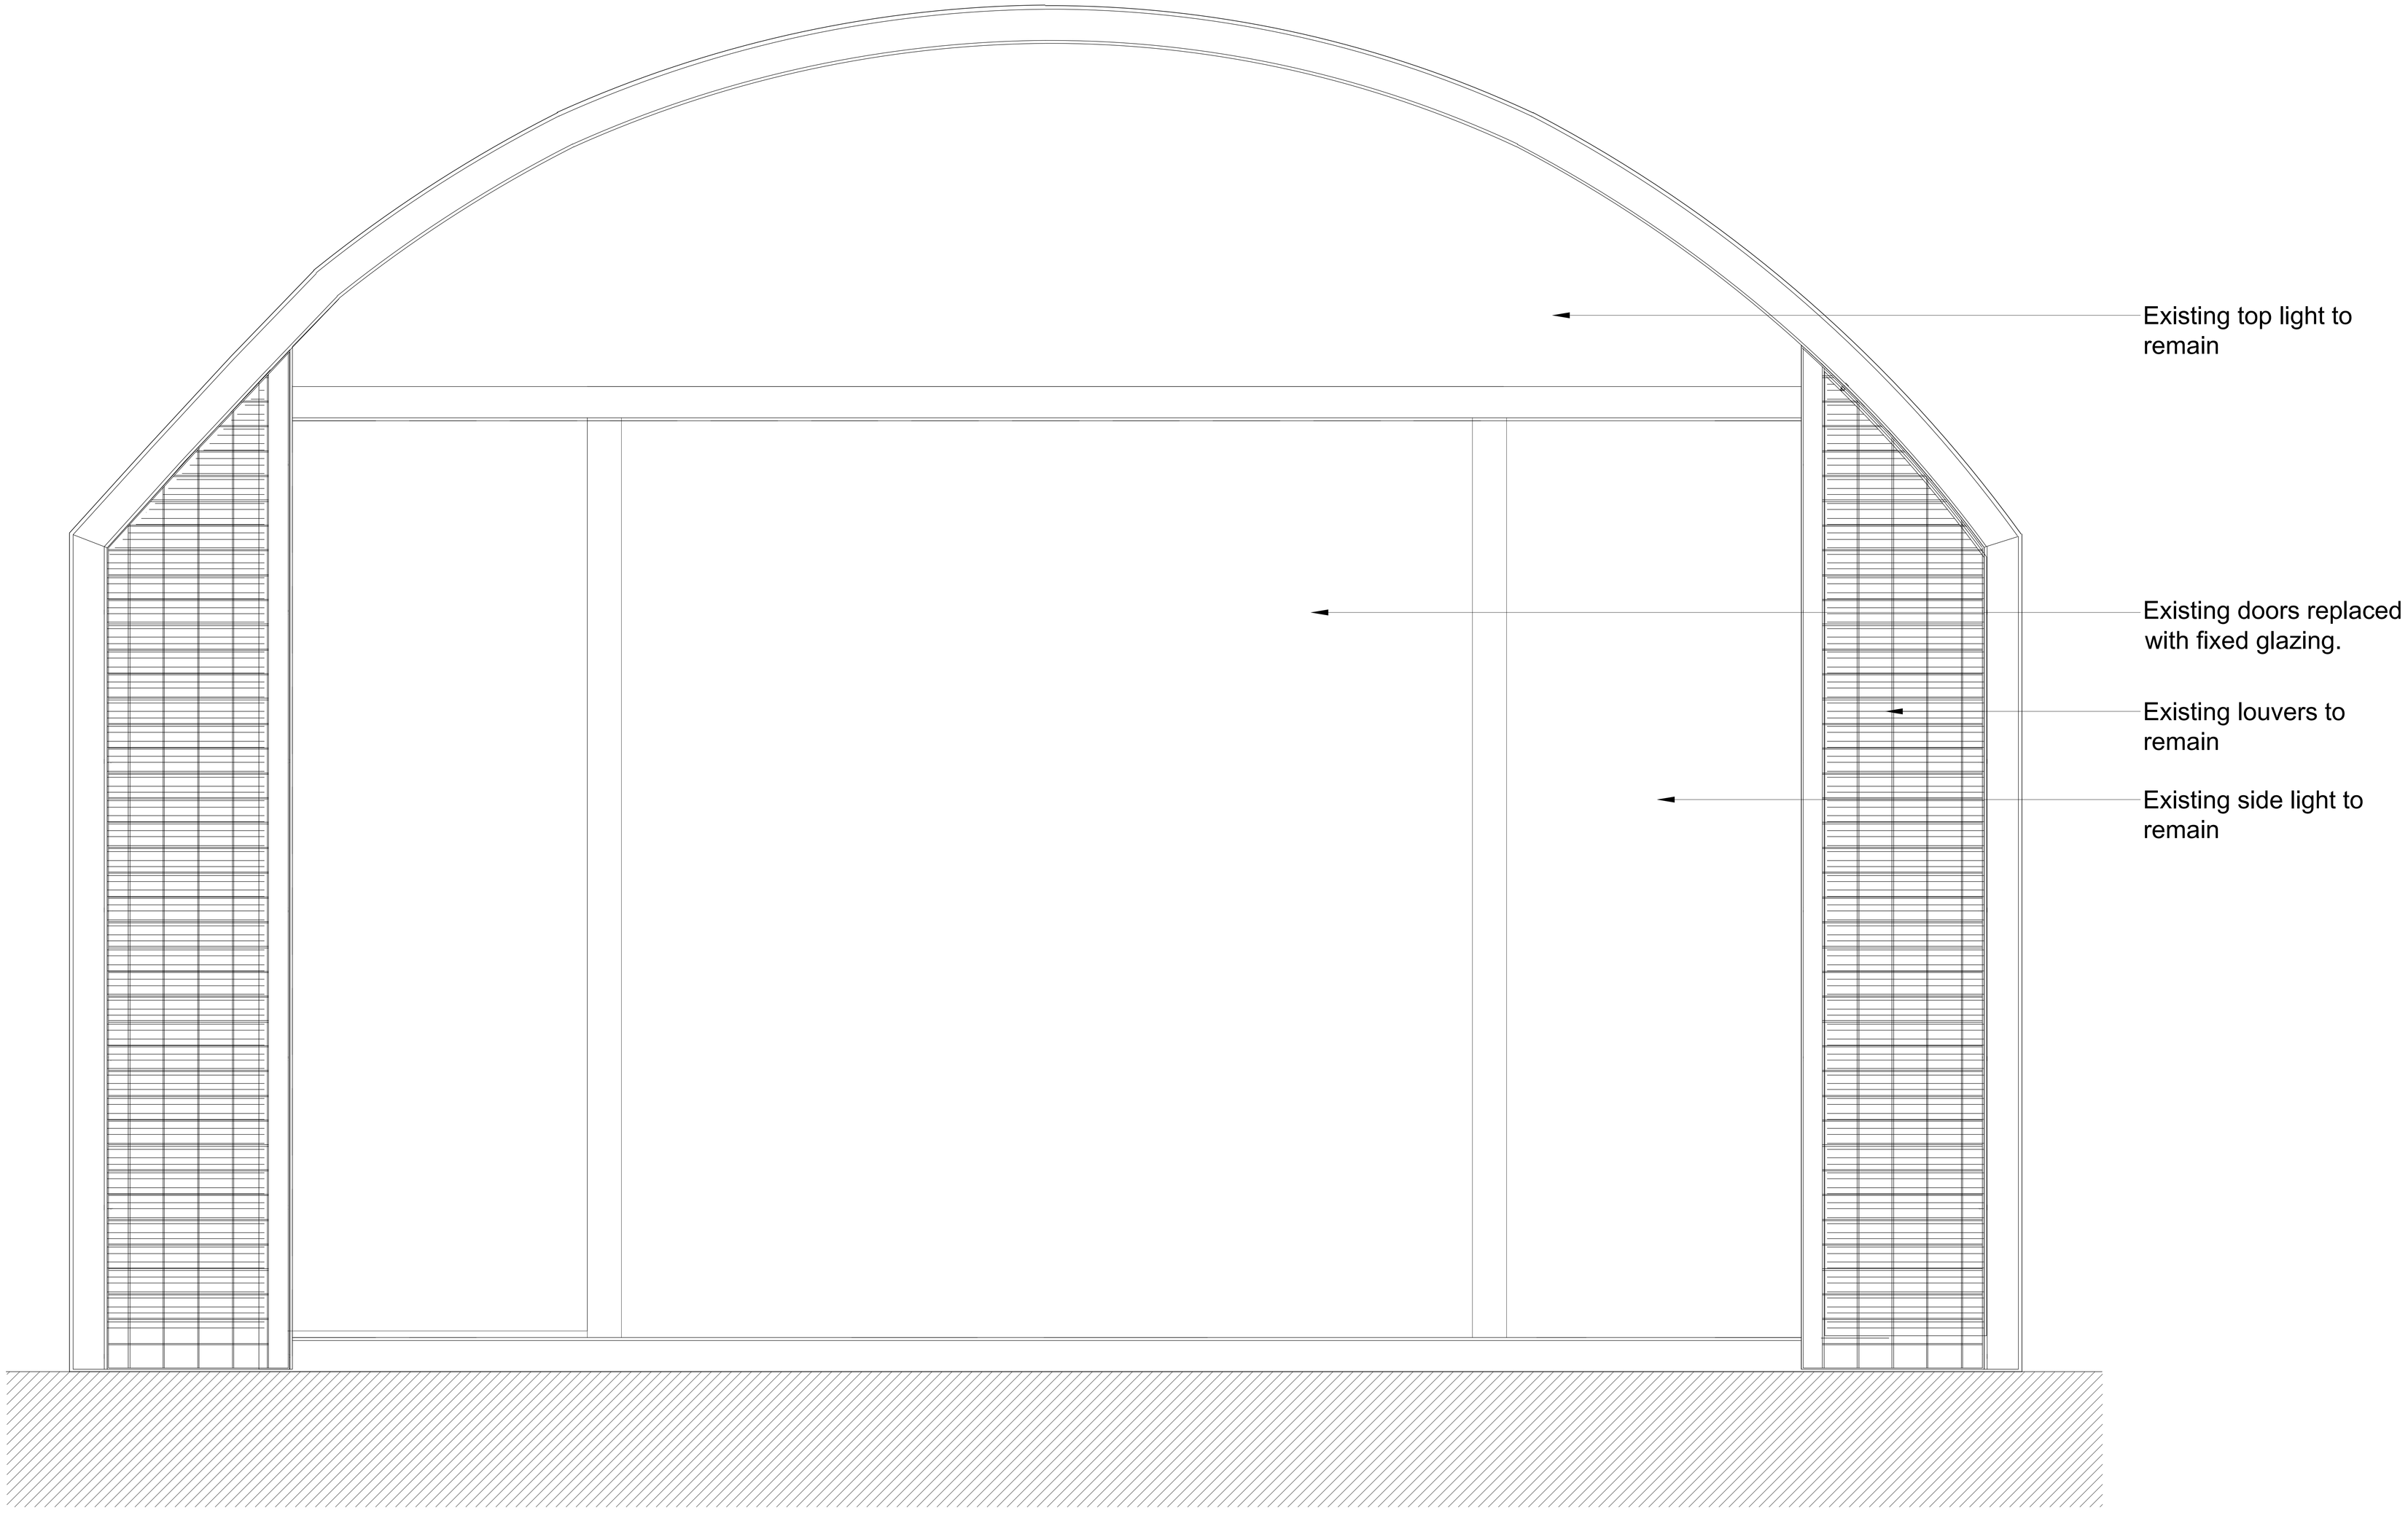

design research studio

the small building
imagemaker lane
hackney
london e8 1hw

telephone +44 (0) 207 400 0500
fax +44 (0) 207 400 3507

email@designresearchstudio.net
architects@designresearchstudio.net
www.designresearchstudio.net

do not scale from this drawing.
all dimensions to be checked on site
prior to commencement.
copyright design research studio

Note
General Terms and Conditions as amended by agreement letter of 6th April.
Do not scale from this drawing. Use figured dimensions only. Any discrepancies, omissions or
more detailed requirements MUST be referred to the executive architect.This drawing represents
only the available information from the project consultants at the time of issue. This drawing
should not be used for construction purposes until all relevant information has been received and
checked. Our drawing specification includes only those items shown on our drawings.
Dimensions are taken from structural drawings and are subject to confirmation by structural
consultant's information by executive architect. Do not scale from this drawing. All dimensions to
be checked on site prior to commencement of any work.
Copyright - design research studio

Standards Compliance
For projects in the United Kingdom, the executive architect will ensure all design errors supplied
by the consultants are rectified. The executive architect will ensure all design and specification
complies with the manufacturer's instructions and all statutory and local authority requirements.
Any discrepancies must be reported to the executive architect before work is started.
The executive architect, the consultants and manufacturers shall remain responsible for ensuring
the accuracy of the information shown on the drawings and that it complies with the design
intent.

Revisions		
Rev.	Date	Notes
01	19.10.2017	FOR INFORMATION

Information

job no. KX
client KX
dwg. no. KX_04_010
scale 1:5 @ A0
date 19.10.2017
issue 01

dwg. title: Proposed Shop Window Elevation
Fixed Glazing