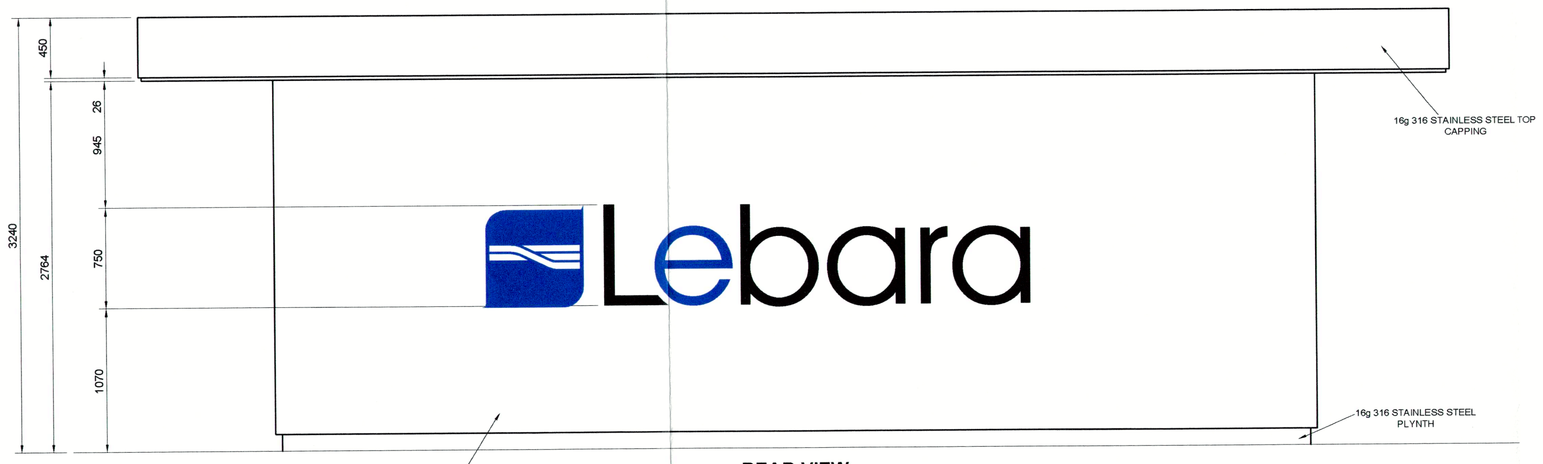

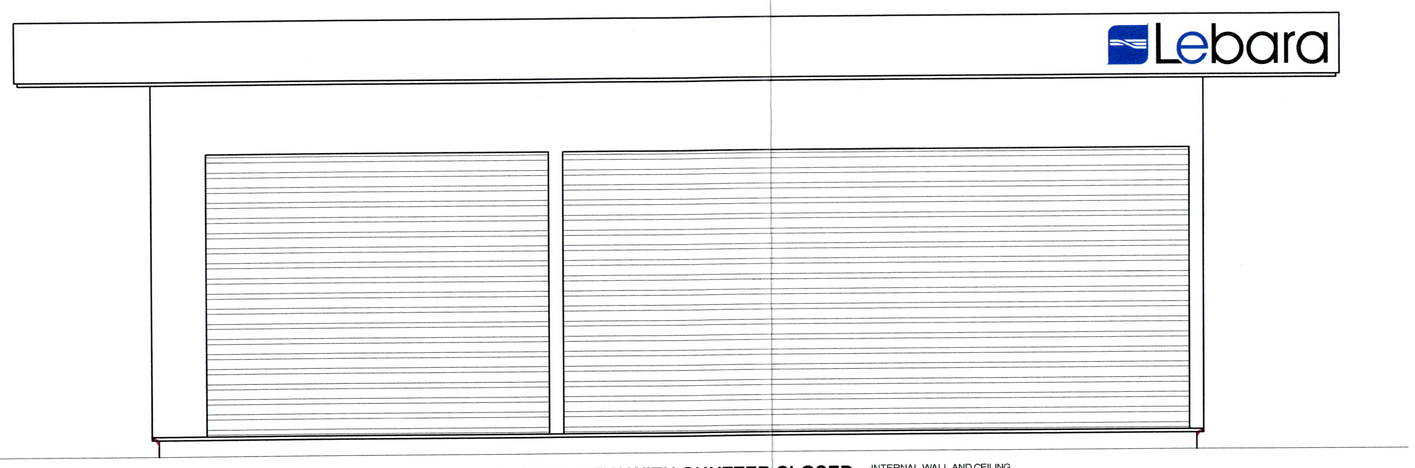

FRONT VIEW WITH SHUTTER CLOSED

INTERNAL WALL AND CEILING TO BE POWDER COATED, COLOUR TBC

REAR VIEW

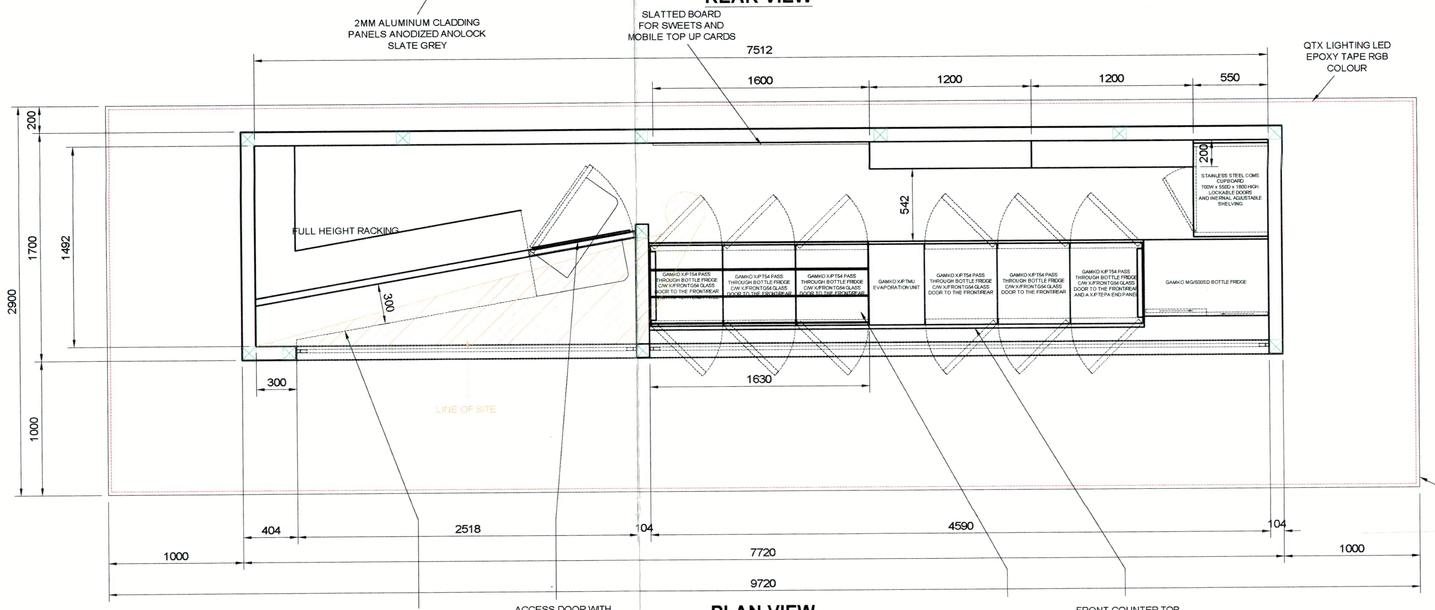
2MM ALUMINUM CLADDING PANELS ANODIZED ANOLOCK SLATE GREY
SLATTED BOARD FOR SWEETS AND MOBILE TOP UP CARDS
QTX LIGHTING LED EPOXY TAPE RGB COLOUR
7512
1600
1200
1200
550
200
1700
1492
2900
1000
505
542
200
FULL HEIGHT RACKING
GAMKO UP TM PASS THROUGH BOTTLE FRIDGE CAN UP FRONT GLASS DOOR TO THE FRONT AND A UP TO FA END PANEL