Window Ref	Location (SEE LAYOUTBOOK DETAILS)	New/ Existing
F1.37	G.23 Pool Hall	**N**

Fire Rating	N/A	Acoustic Rating	N/A	Handing	Right	U Value	N/A

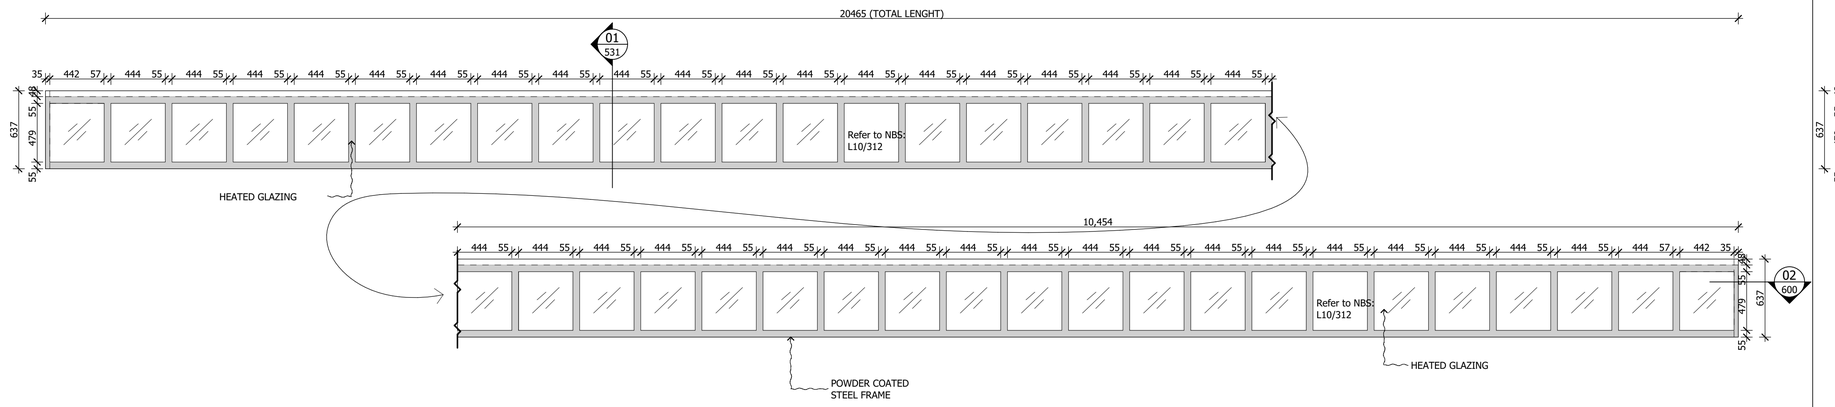
20465 (TOTAL LENGHT)
01
531
35 442 57 444 55 444 55 444 55