# - OVERALL SITE LOCATION BLOCK PLAN
# 20 CREDITON HILL, LONDON NW6 1HP
# - REVISED EXISTING GROUND FLOOR PLAN

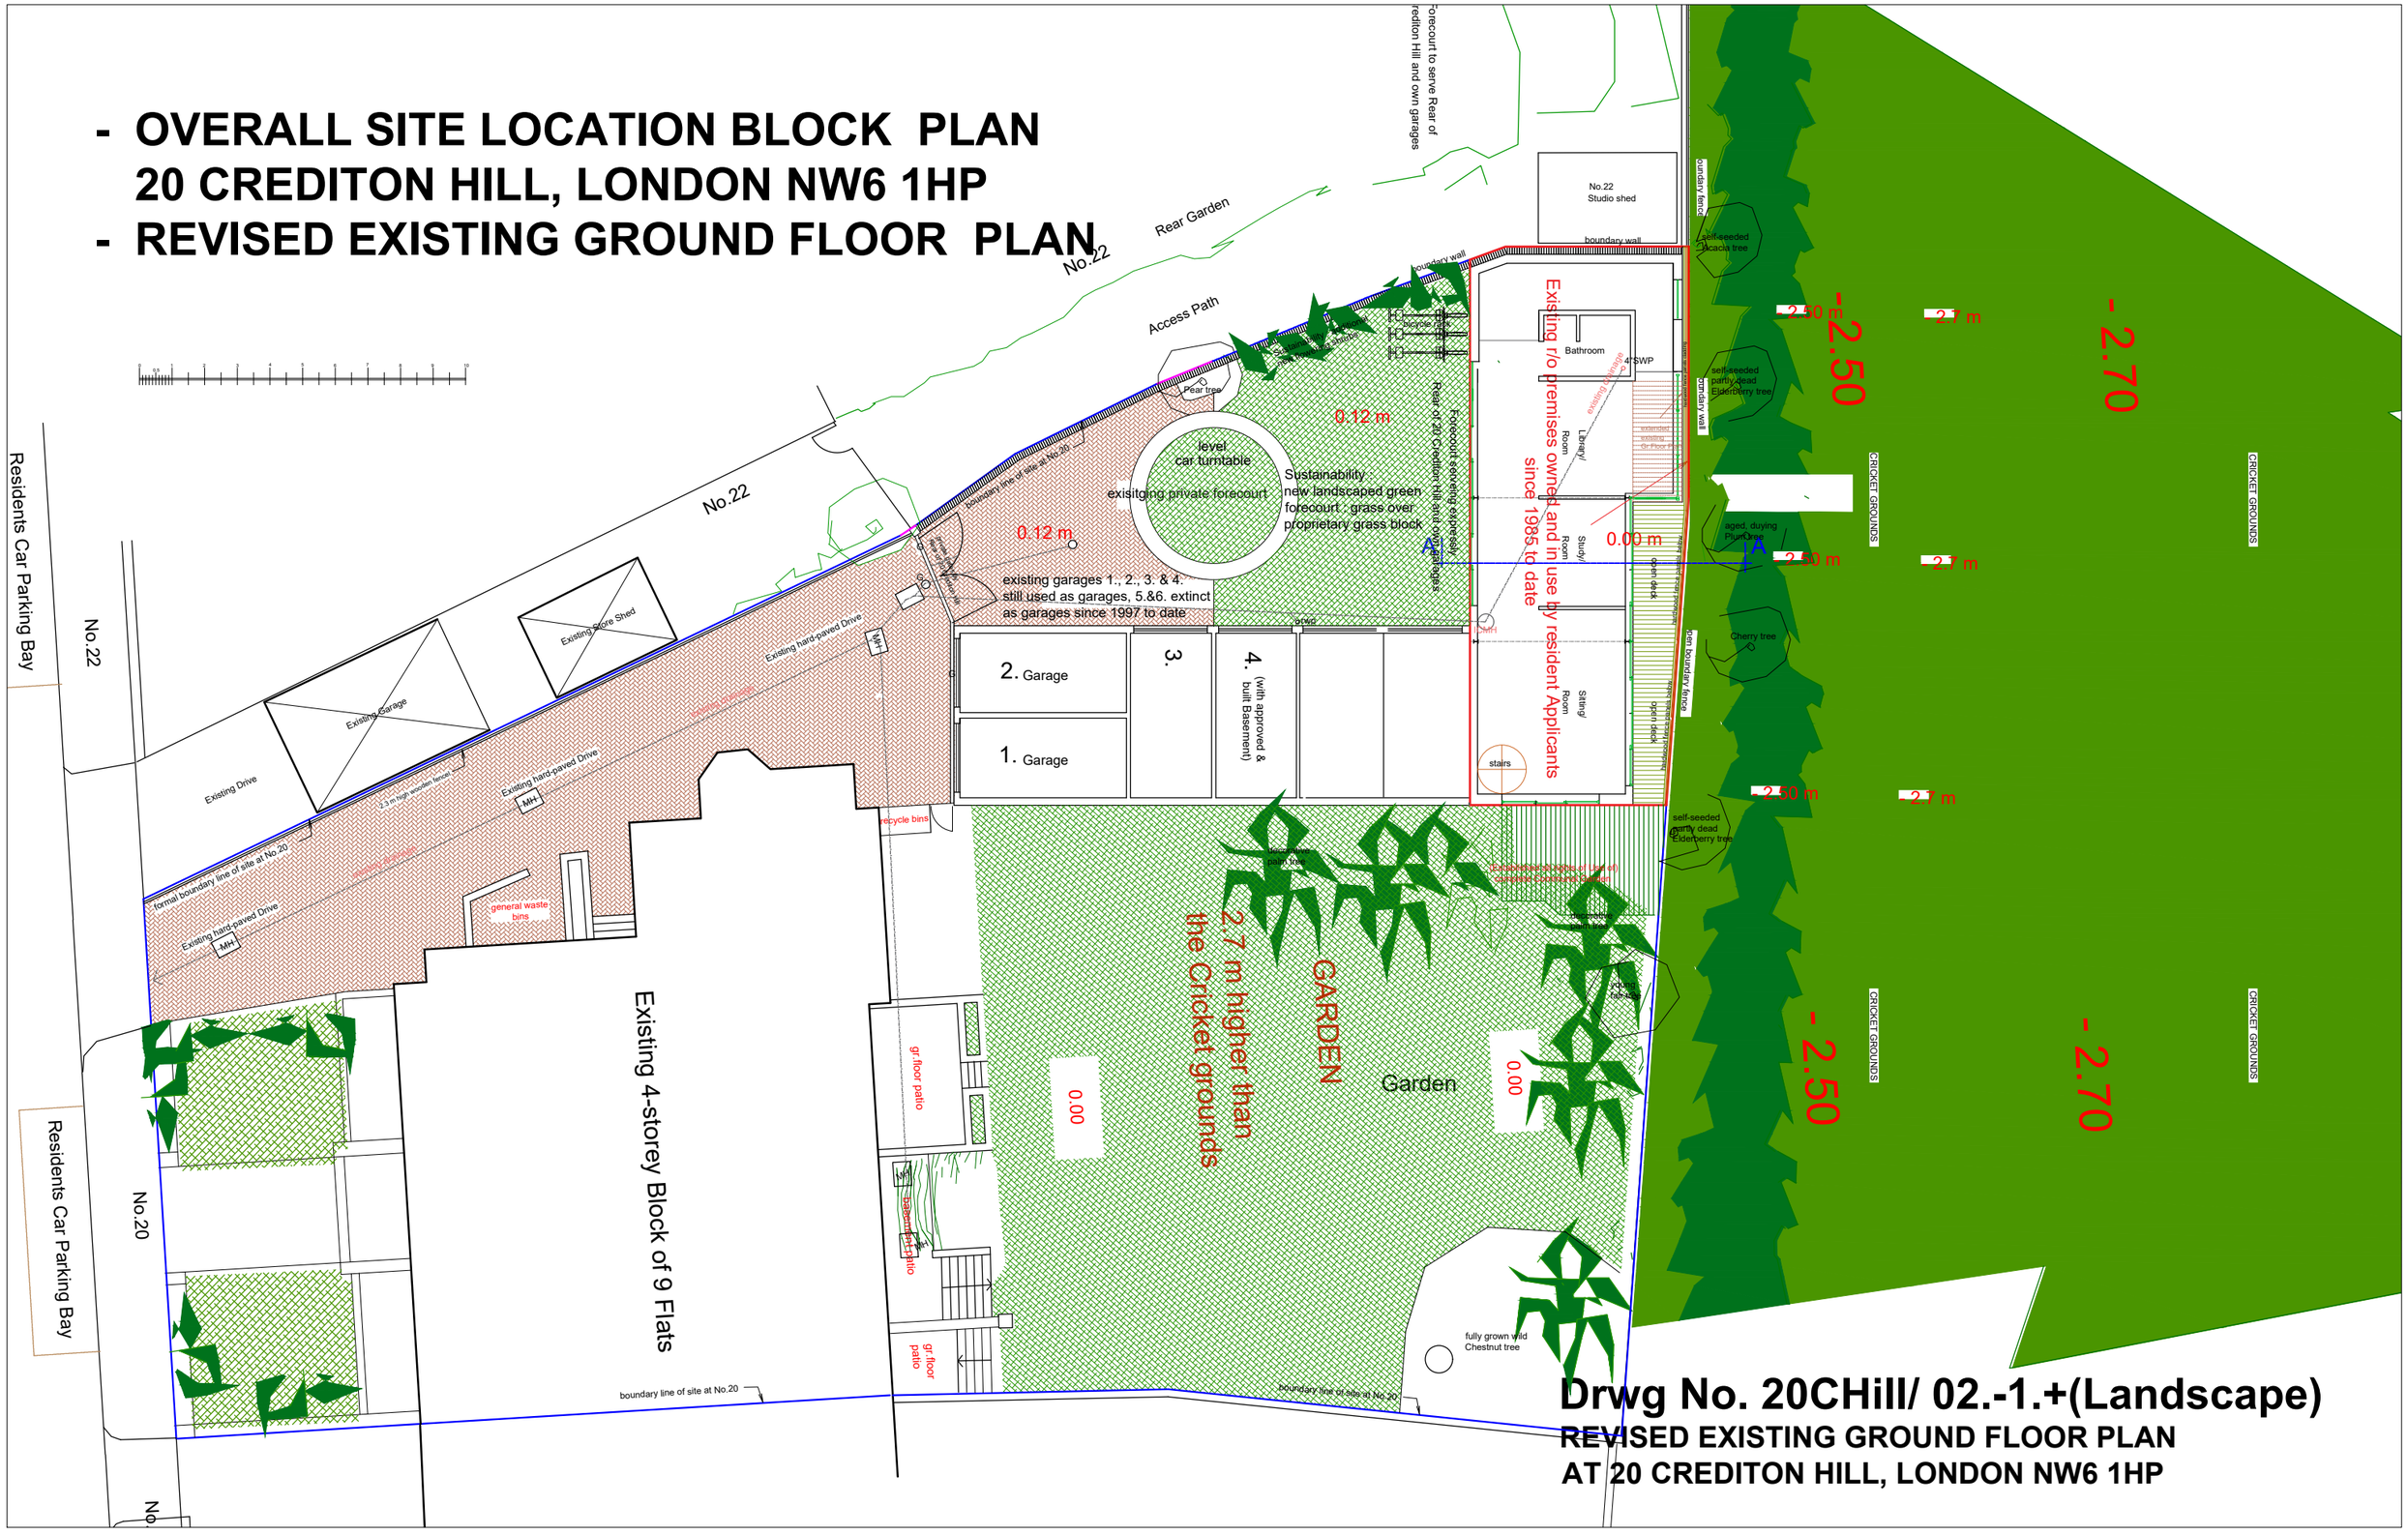


**Drwg No. 20CHill/ 02.-1.+(Landscape)**

**REVISED EXISTING GROUND FLOOR PLAN**

**AT 20 CREDITON HILL, LONDON NW6 1HP**