# 35 TEMPLEWOOD AVENUE
LONDON, NW3 7UY

D 17

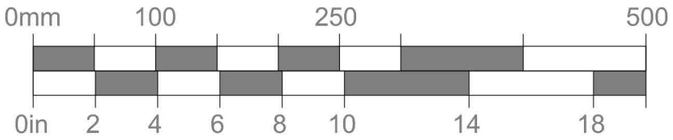


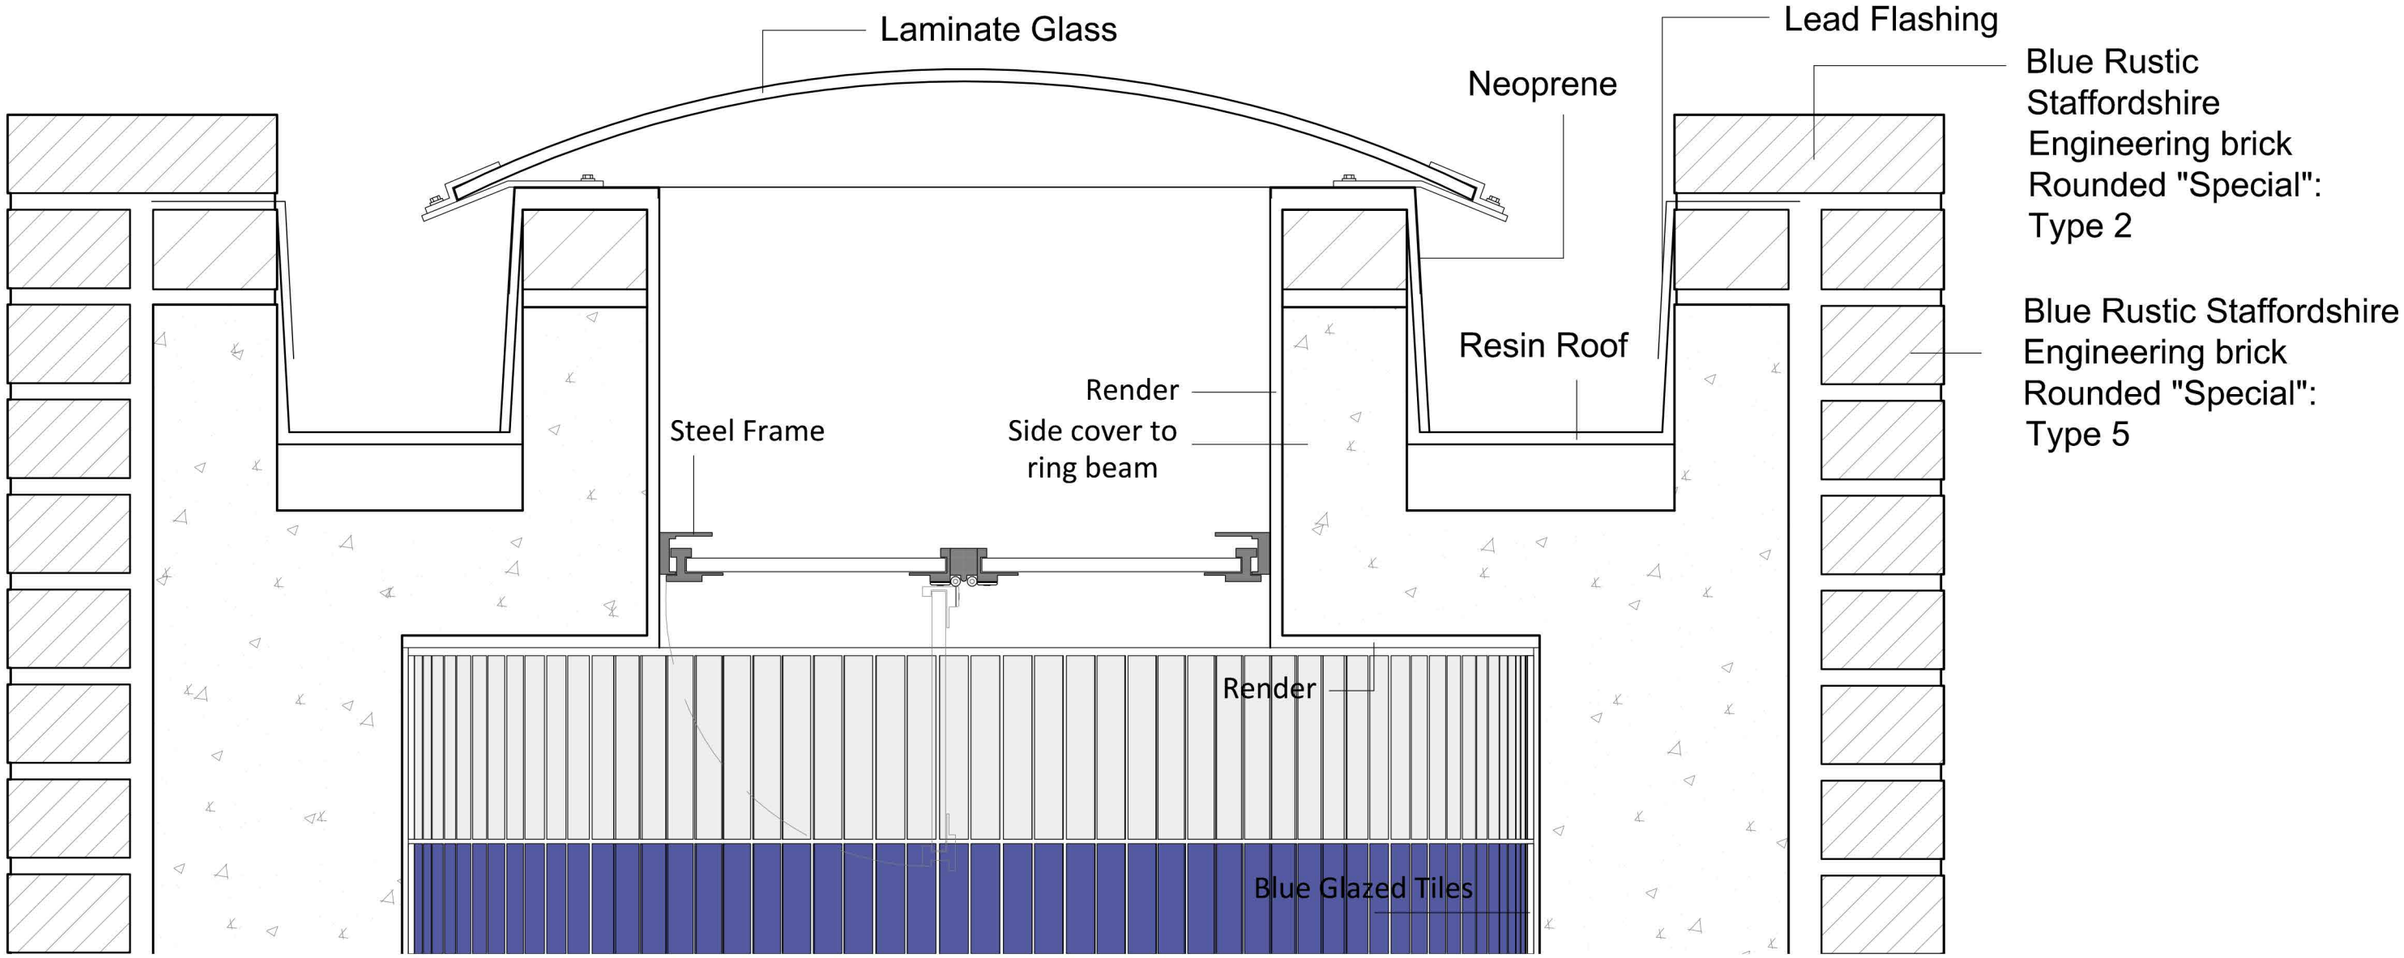


FEBRUARY 2018

STRUCTURAL DETAIL
SCALE 1/5 at A3