This drawing is copyright and may not be reproduced without the permission of **gcp** Chartered Architects Ltd ♦ All drawings to be read in conjunction with the project specification with all works carried out in accordance with the latest British Standards and Codes of practice ♦ Except for the purposes of assessing planning applications; this drawing is not to be scaled, use figured dimensions only ♦ All dimensions are to be checked on site and any discrepancies between this drawing and other information given elsewhere must be reported to **gcp** Chartered Architects before

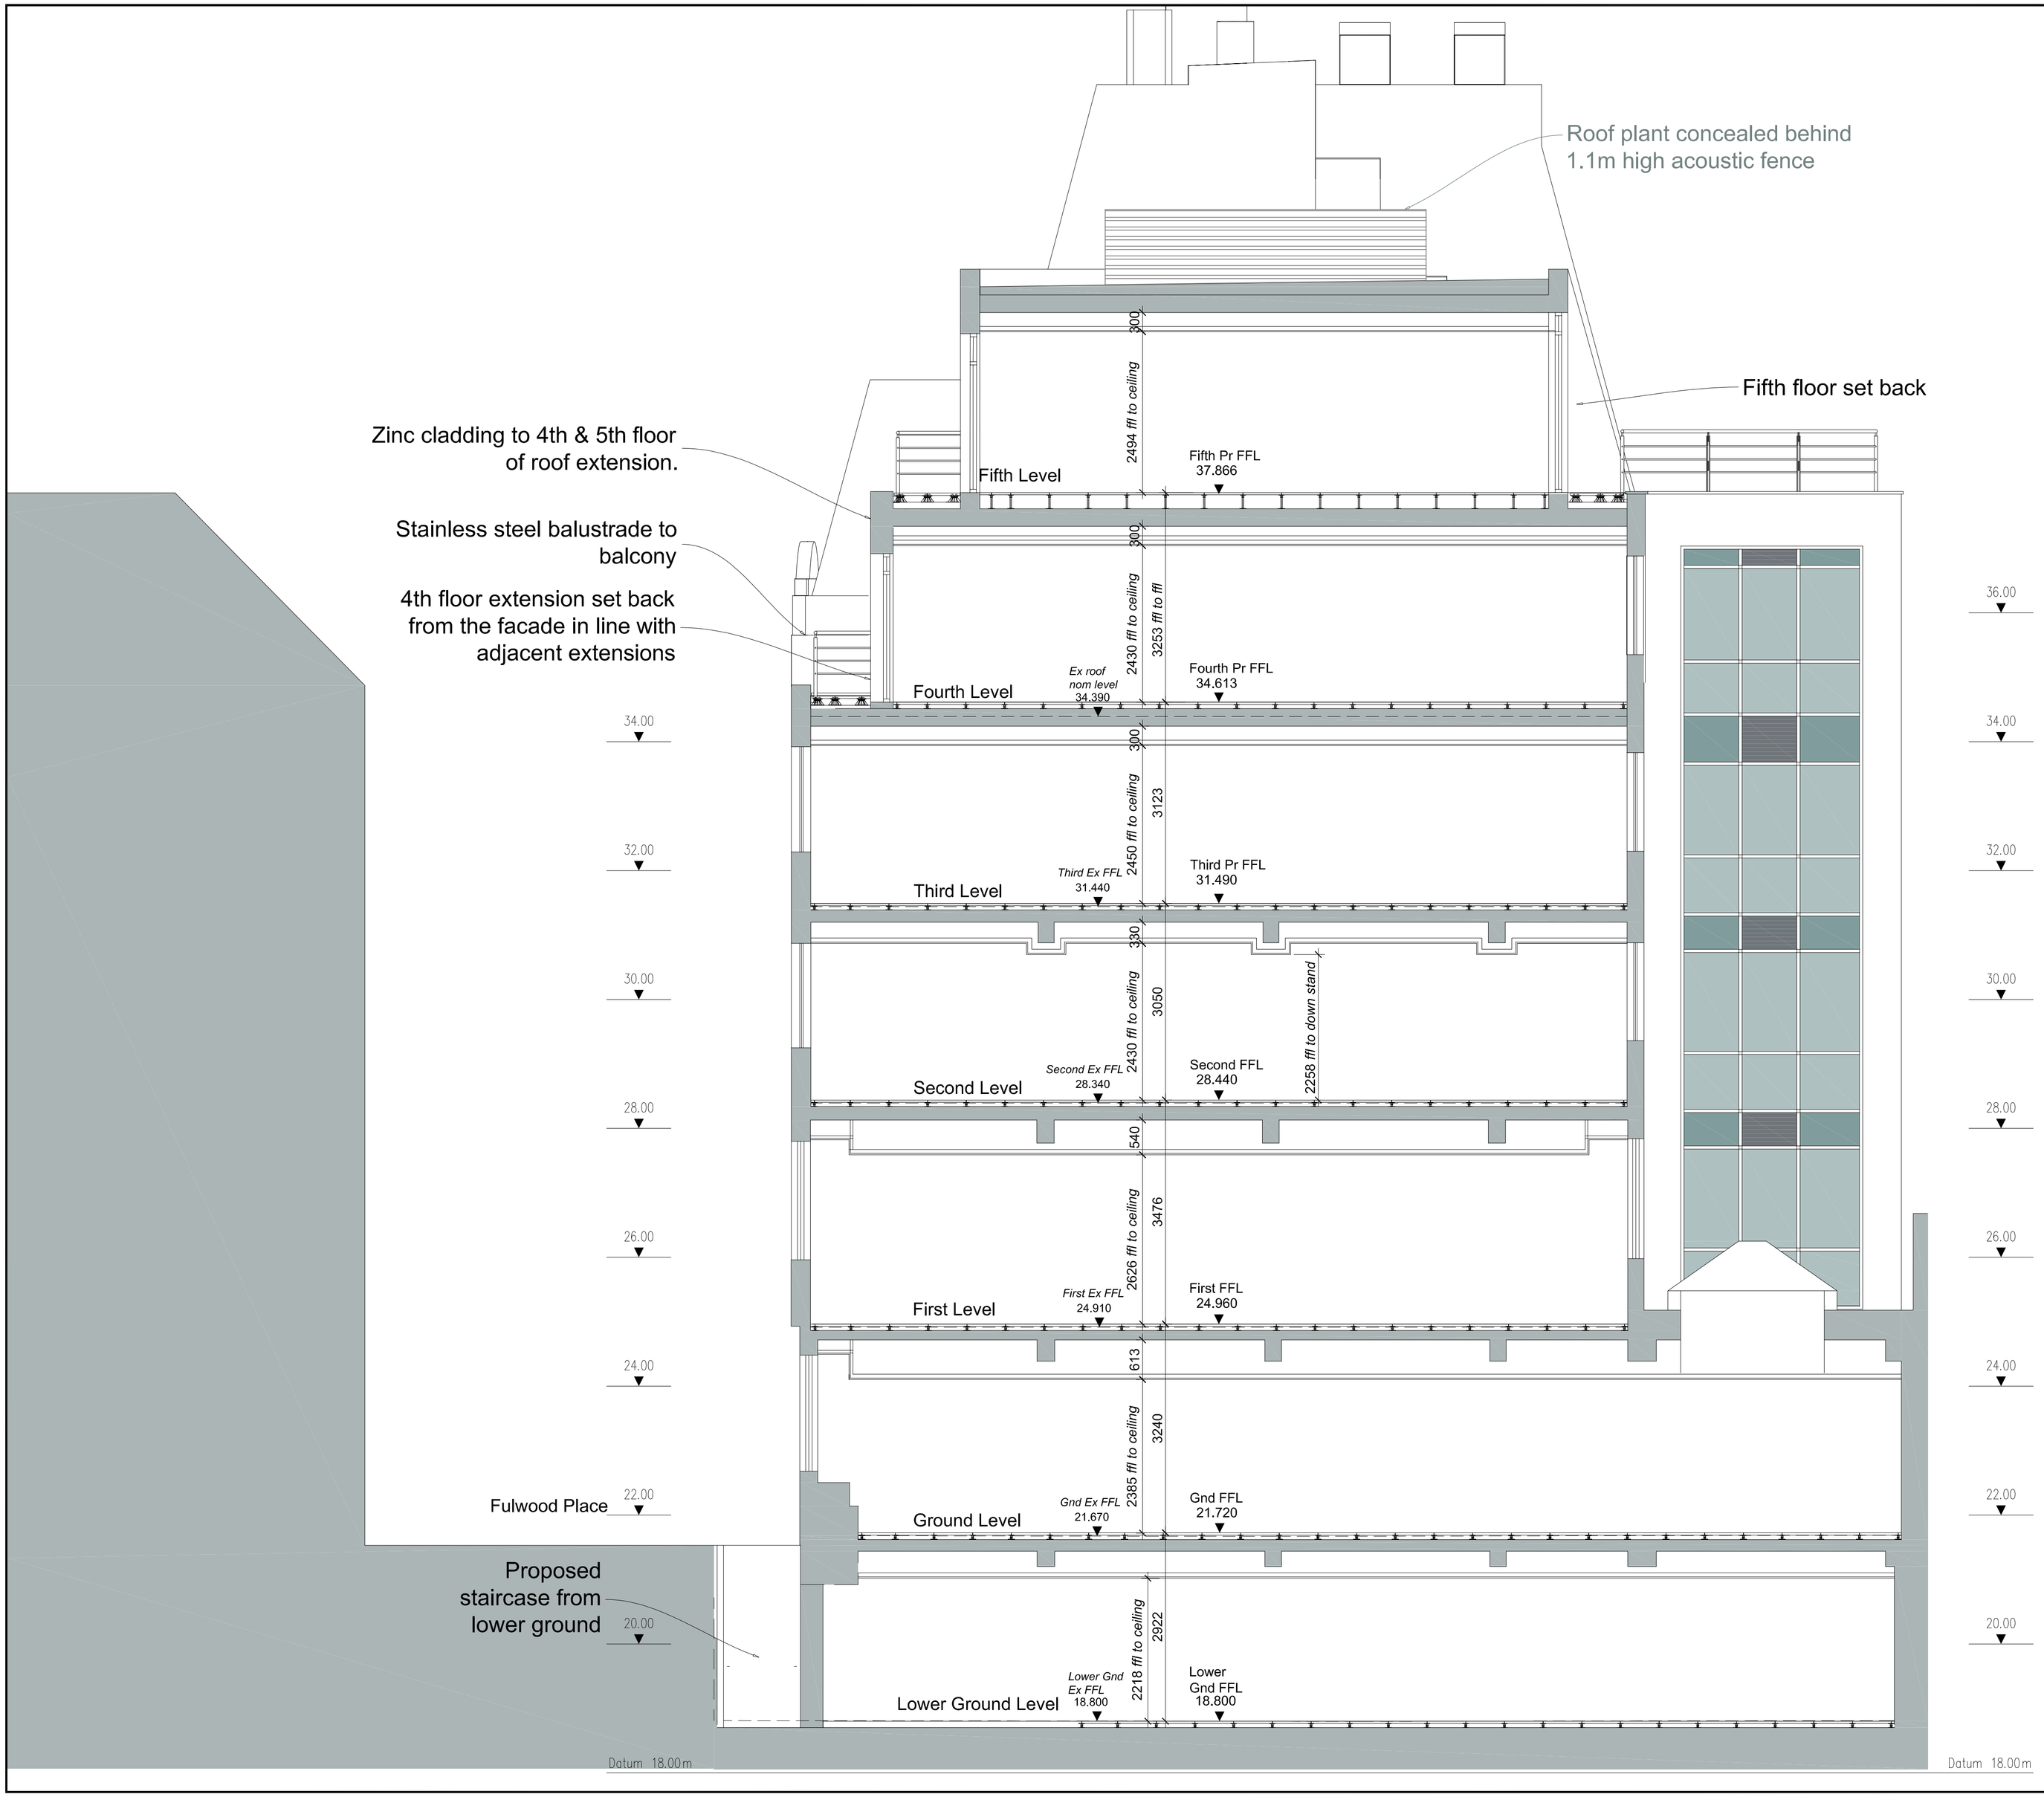

Revision	Description	Rev By	Date
F	Mansard roof amended to set back	-	06.03.2018
E	roof extension set back	-	13.02.2018
D	Suspended ceilings amended	-	02.02.2018
C	Indicative rooftop plant indicated	-	18.12.2017
B	Planning submission	-	10.10.2017
A	First issue	-	07.09.2017

gcp Chartered Architects
architecture project management sustainable design

Suite 10, Corum 2
Corum Office Park
Crown Way
Warmley
Bristol BS30 8FJ
t: 0117 9676286

mail@gcparch.co.uk
www.gcparch.co.uk

Project Title:
Elizabeth House
4-7 Fulwood Place - London

Drawing Title:
Proposed
Typical Section

Drawn By: TM
Date: Sept 2017
Checked By: JPL
Scale: 1:50 @ A1
Drawing No: 17008/211
Rev: F
Status: INFORMATION